Appendix A

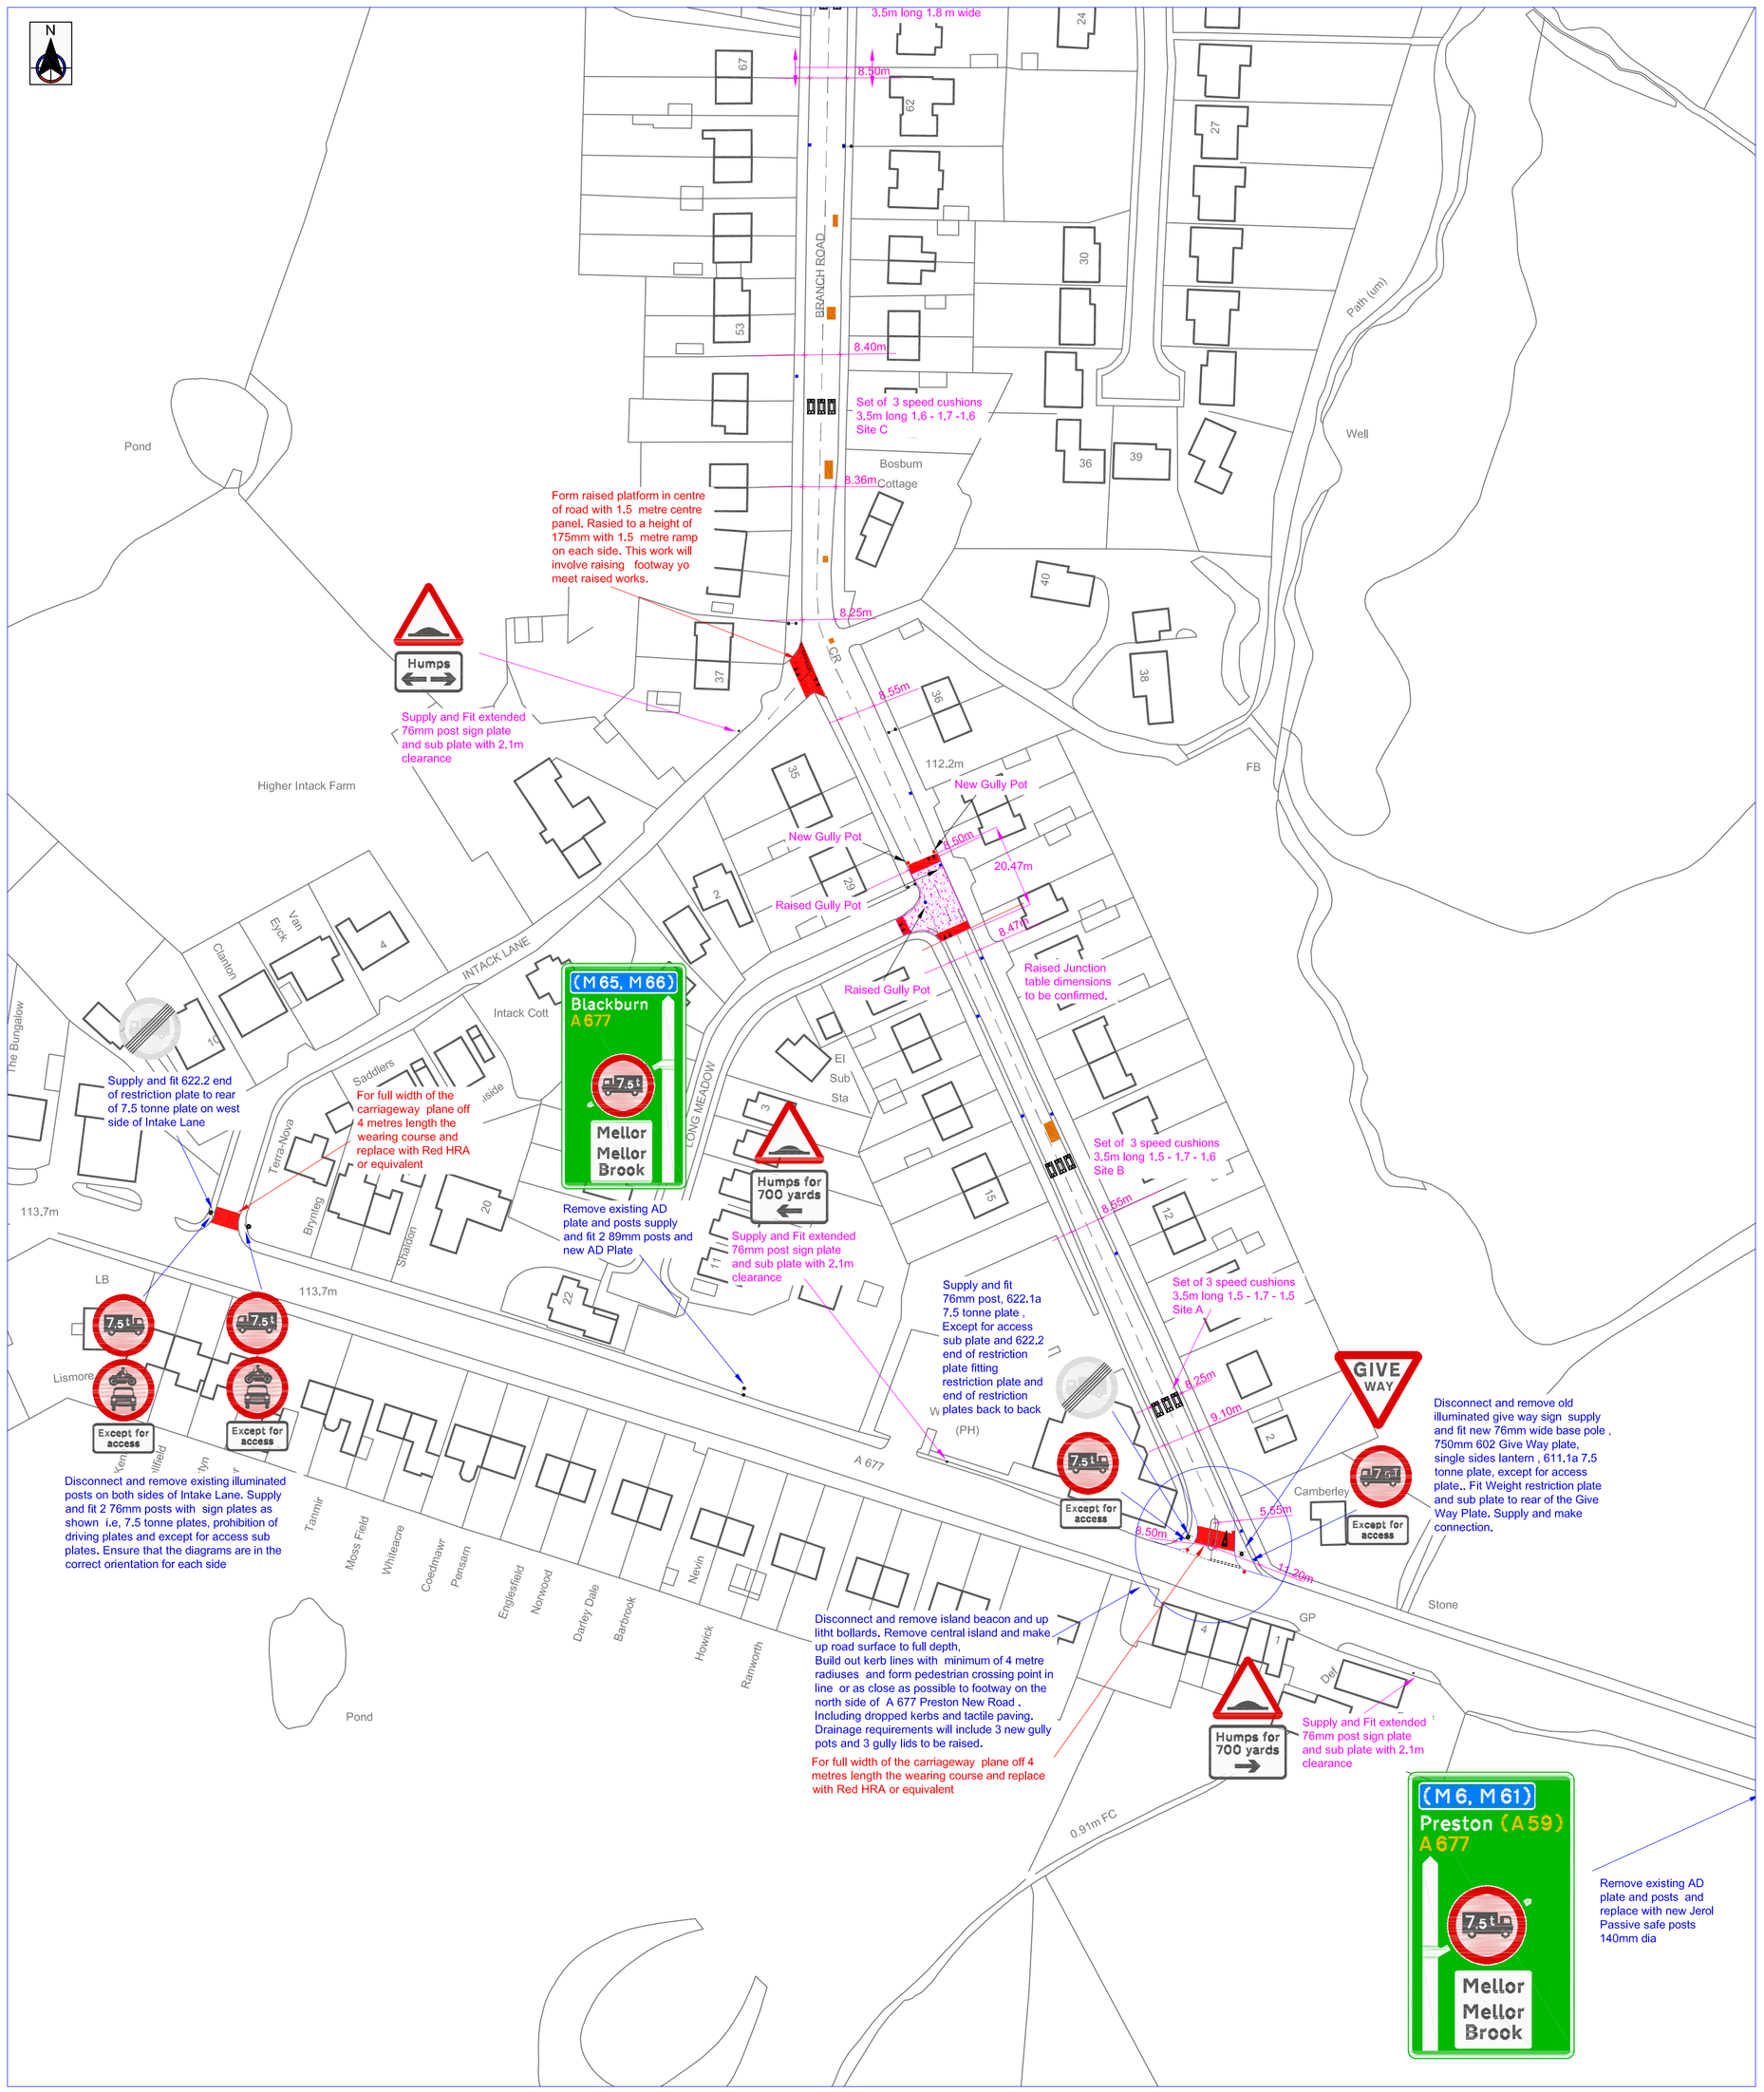

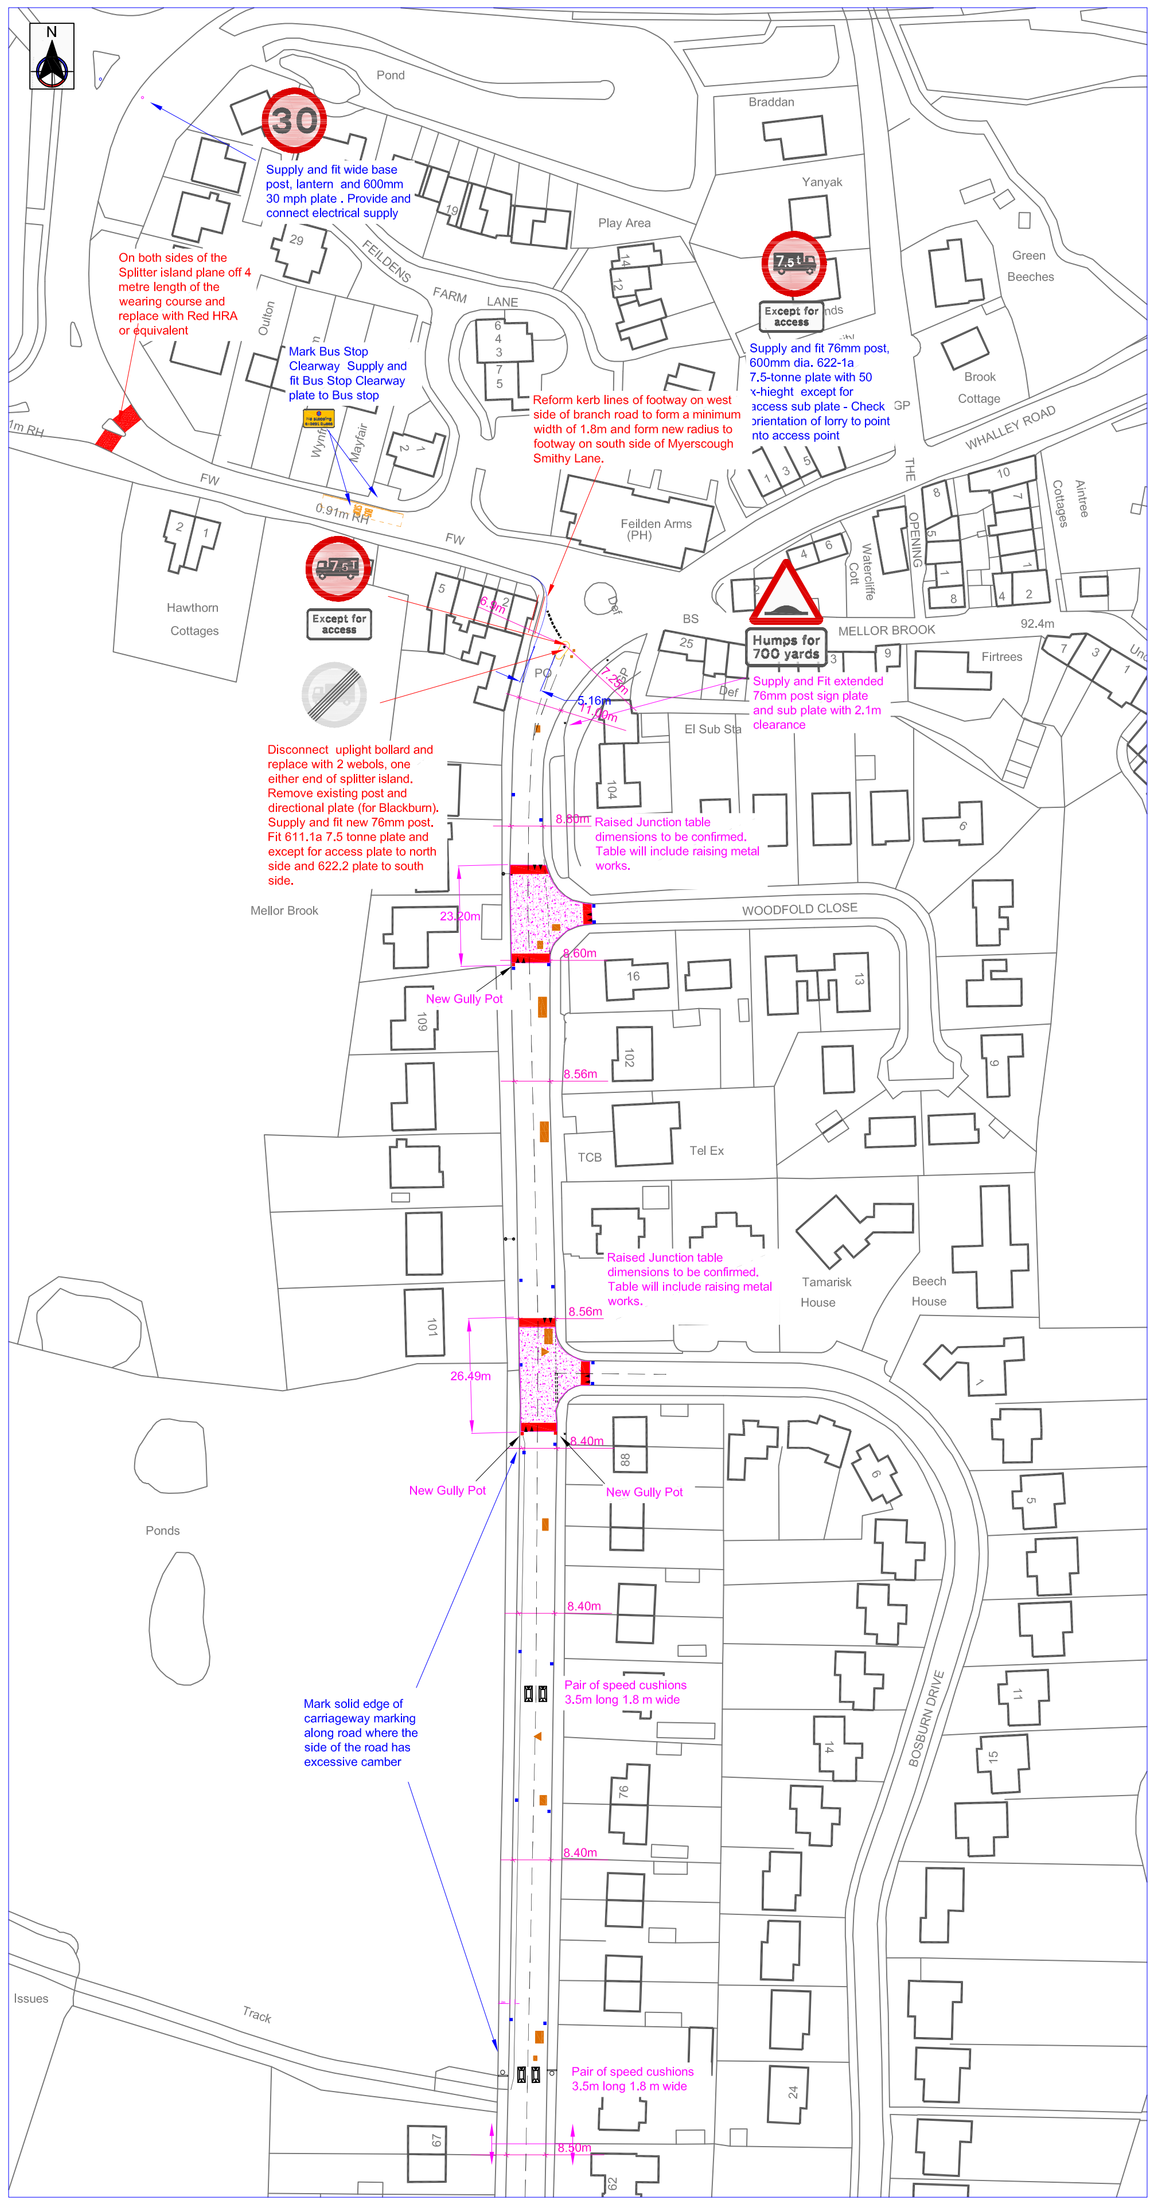

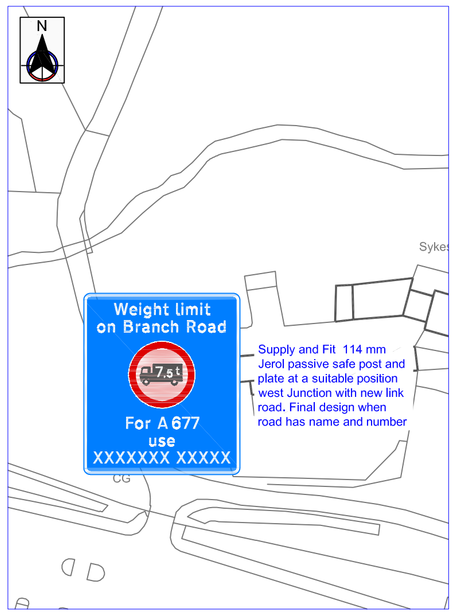

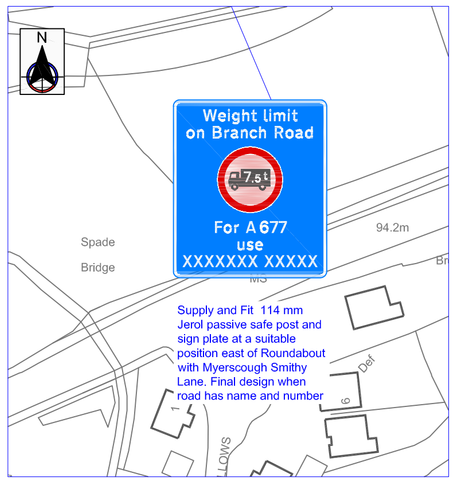

NOT TO SCALE

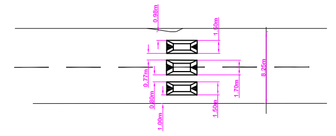

8.25 m road width
Site A

NOT TO SCALE

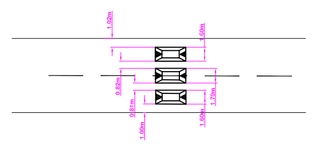

8.55 m road width
Site B

NOT TO SCALE

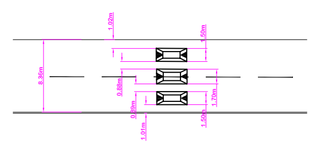

8.6 m road width
Site C

Lancashire County Council	Lancashire Highway Services	PROJECT TITLE: Concept drawing for Traffic calming Scheme Including cushions, tables, kerblines and weight restrictions Rivisions 4b	DRAWN BY: Chris Nolan
		DRAWING TITLE: Branch Road Mellor Brook	CHECKED BY: MH
			DATE: 30th Nov 2016
			SCALE @ A1: 1 :1000 @ A1
			CLIENT No.: Enterprize Zone
			PROJECT No.
			DRAWING No.: BR -TC - 005b RV1
			SHEET No.: 1 0f 1

No.	DATE	AMENDMENT DETAILS	CHECKED BY	DRAWN BY

REVISIONS

V:\LHS\LNMED\LNM\Traffic Area East\Ribble Valley\Scheme Folders\Schemes\Branch Road Traffic Calming