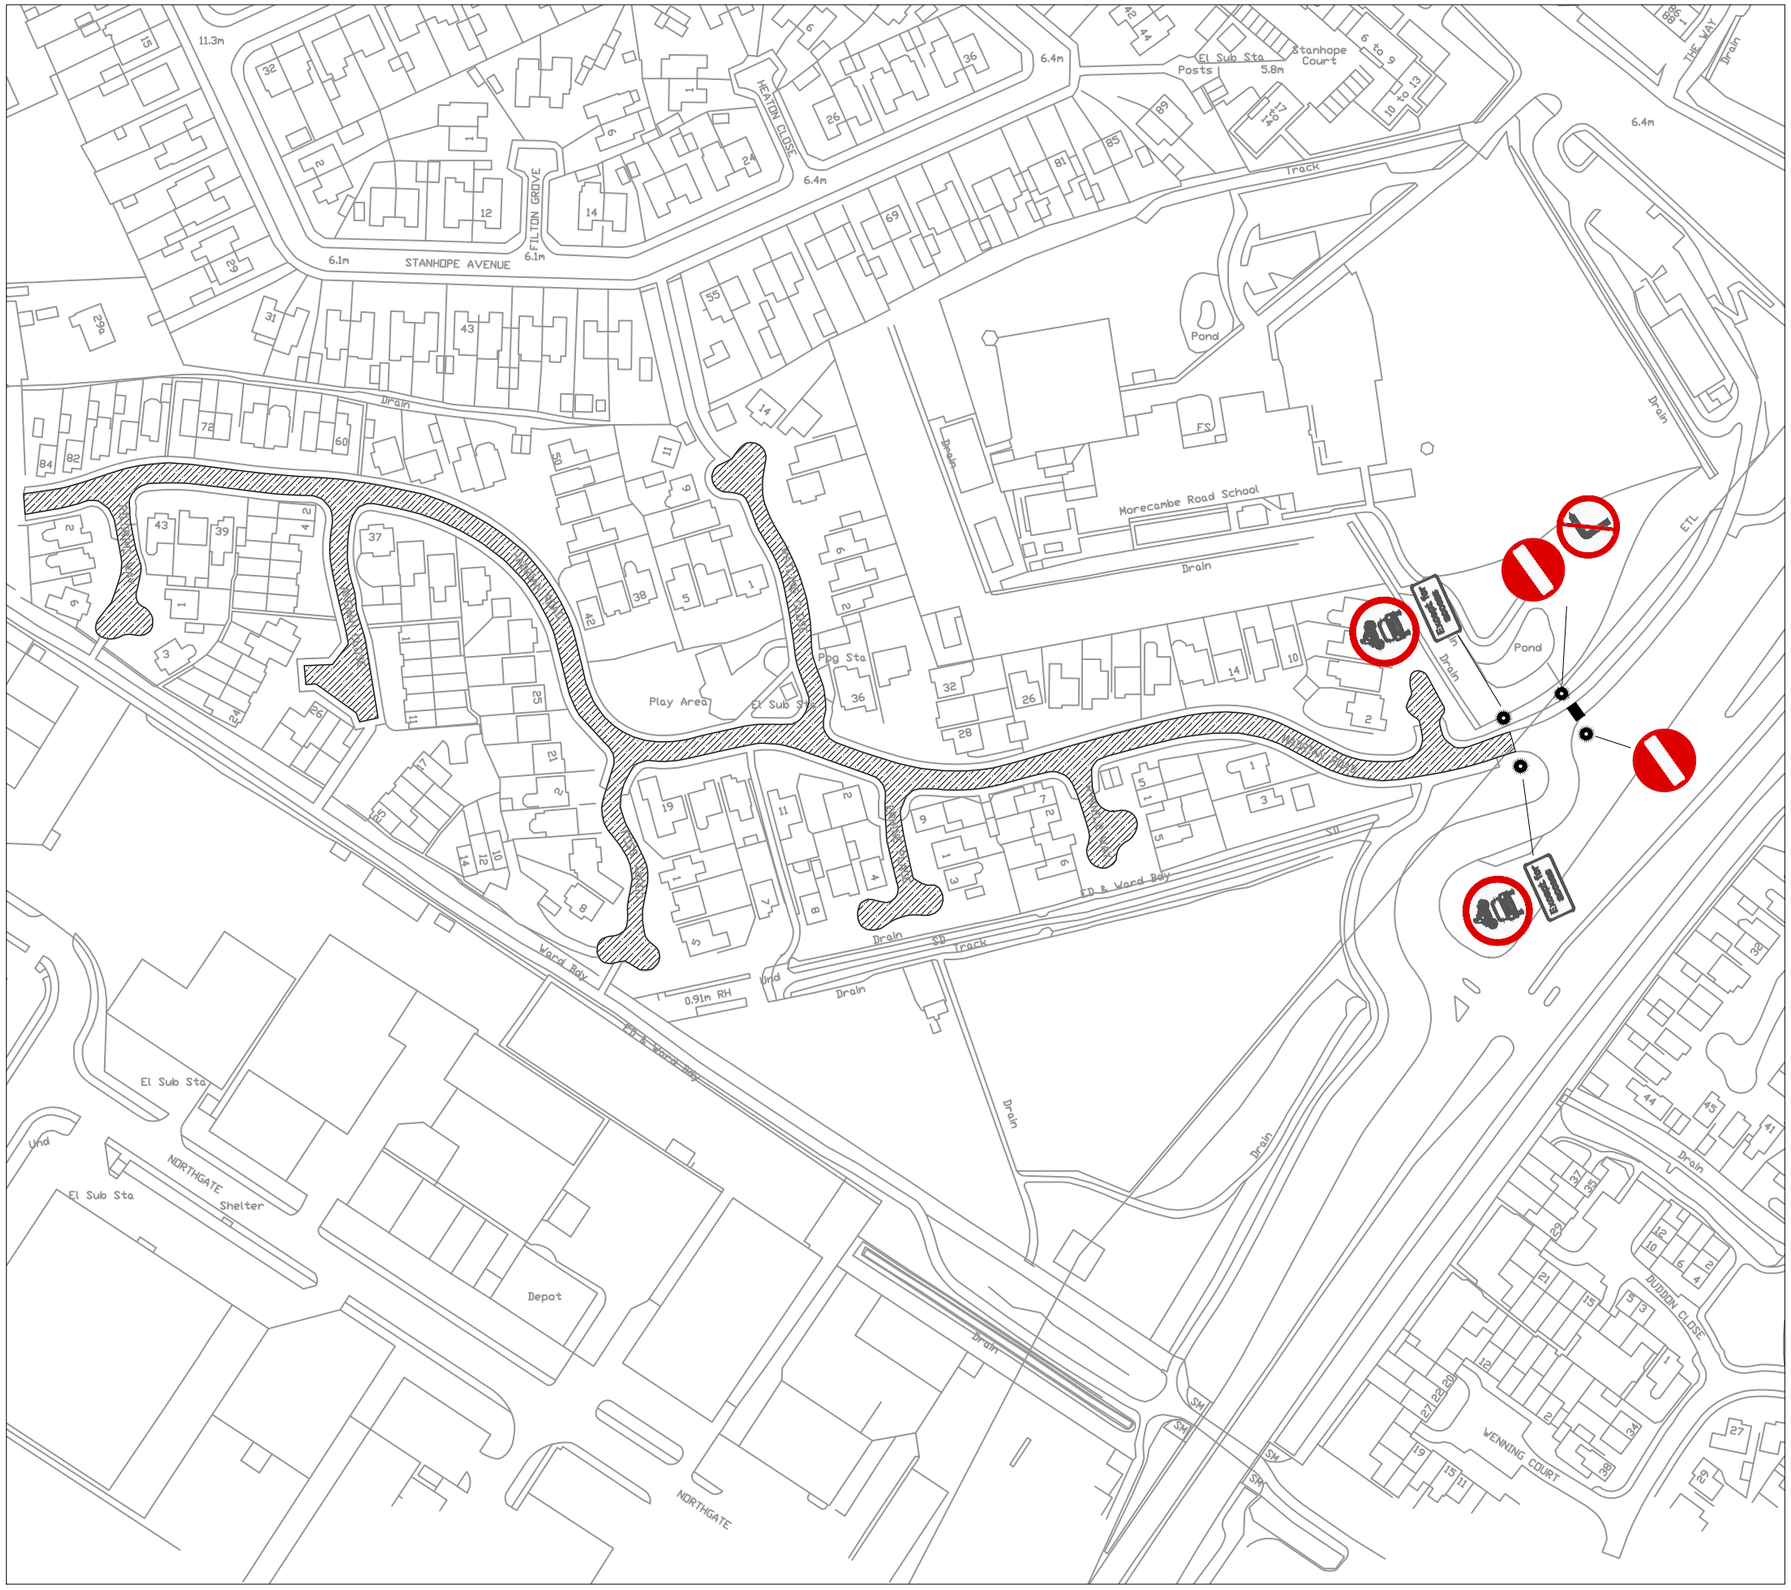

Prohibition of Driving

No.	DATE	AMENDMENT DETAILS	CHECKED BY	DRAWN BY

REVISIONS

Lancashire County Council

Environment Directorate

Highways And Environmental Management

PROJECT TITLE	HADRIAN ROAD, MORECAMBE PROPOSED RESTRICTIONS
DRAWING TITLE	LAYOUT PLAN
DRAWN BY -	PROJECT No. -
CHECKED BY -	DRAWING No. -
DATE OCT-18	
SCALE NTS	SHEET No. -
CLIENT No. -	

COMPUTER FILE REF.