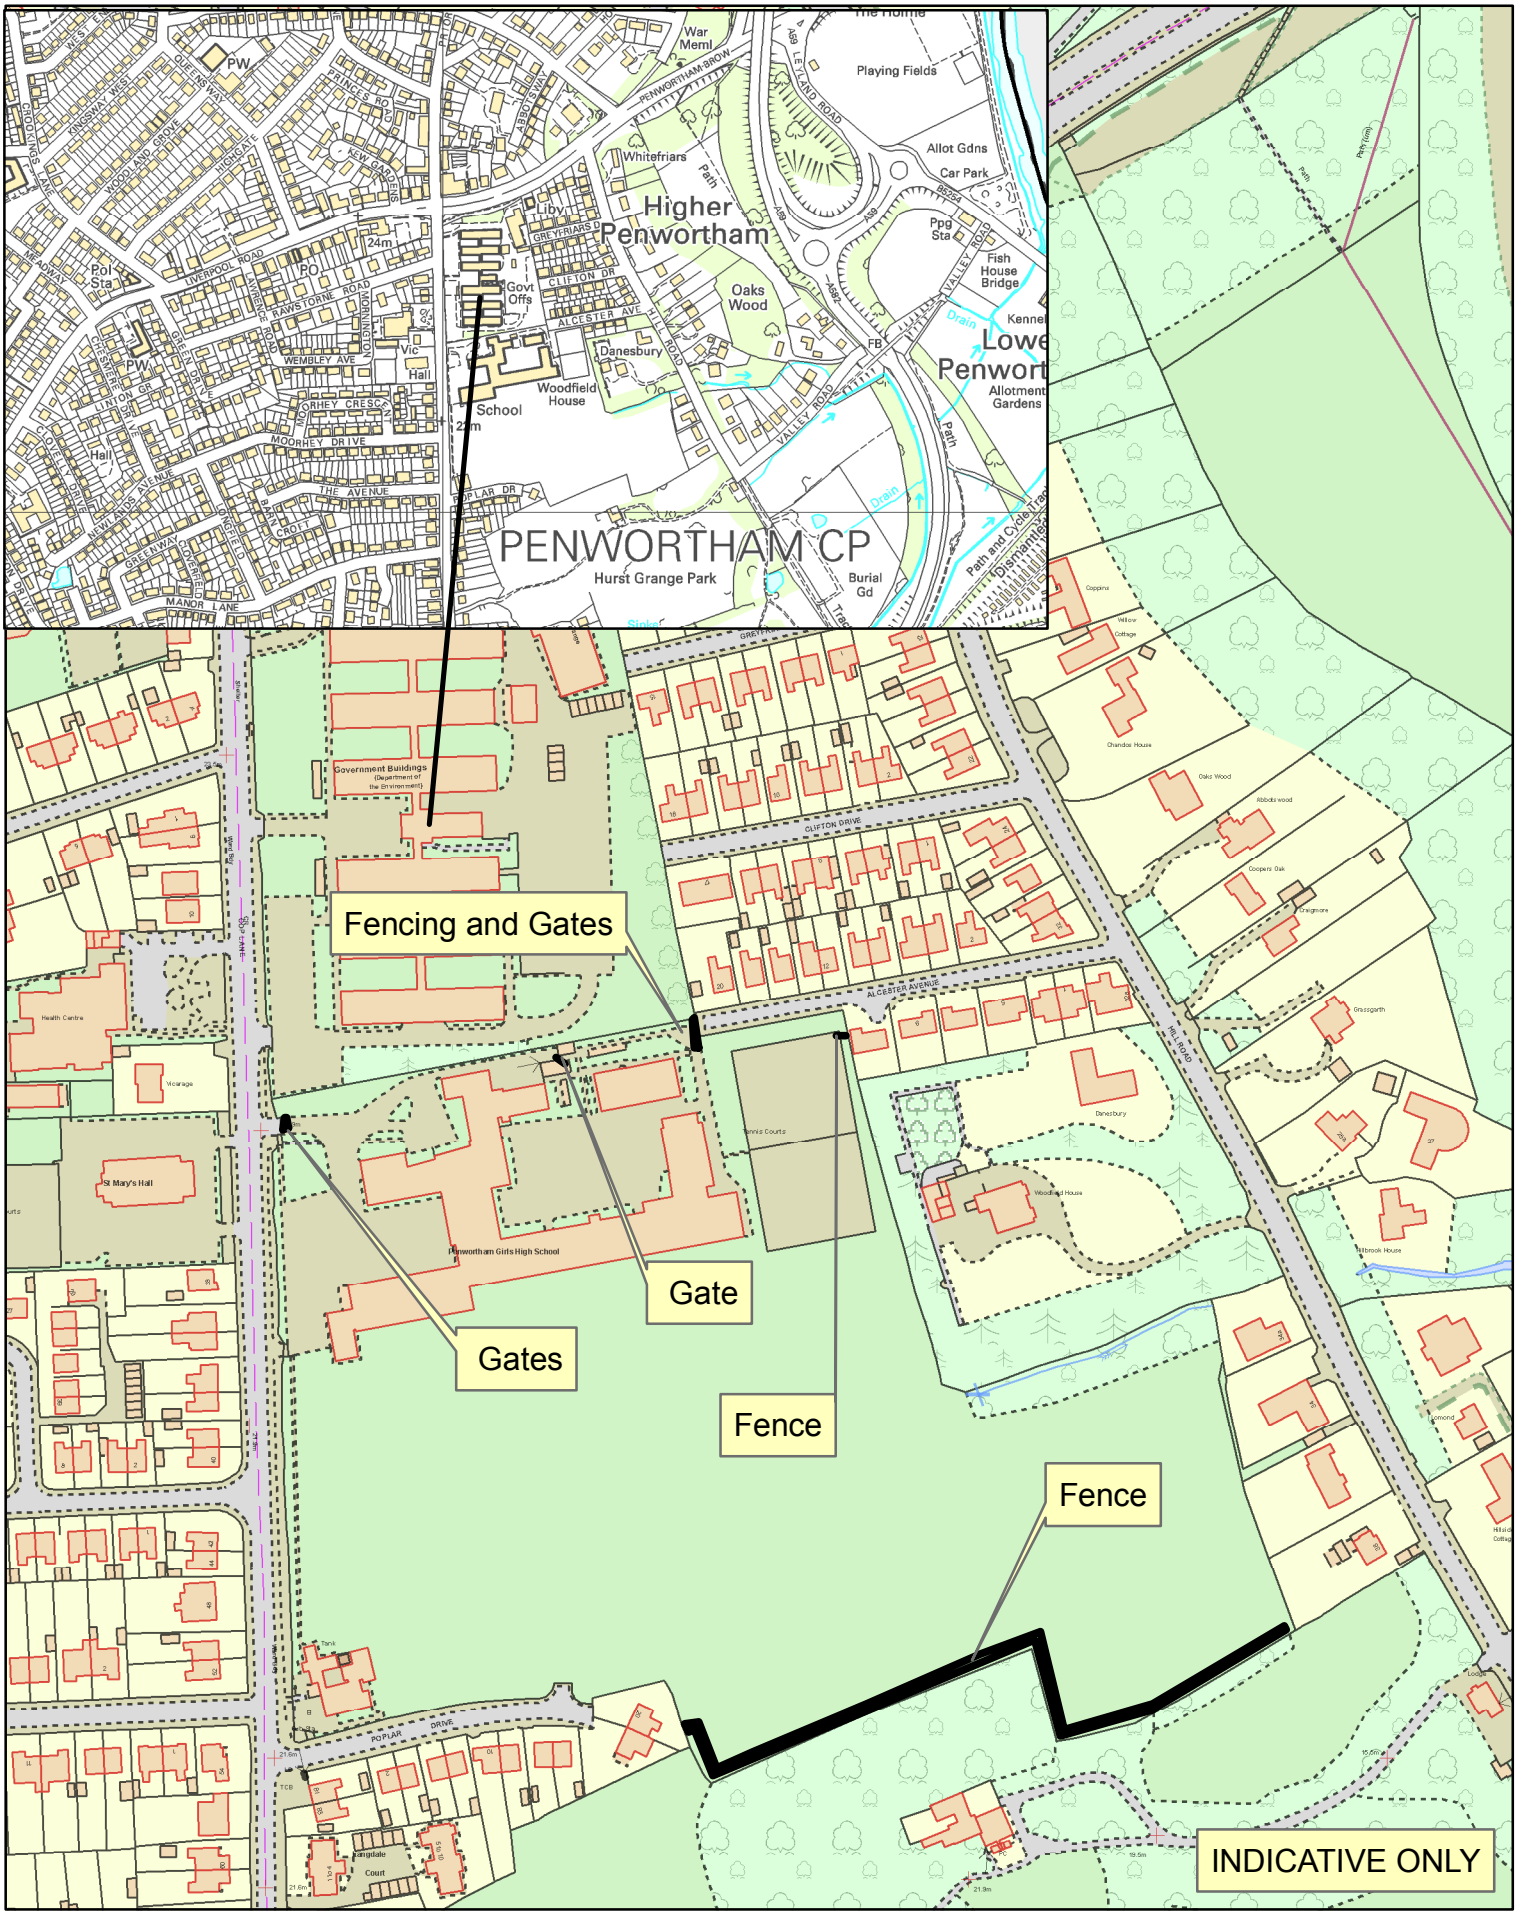

APPLICATION LCC/2015/0007 REPLACEMENT OF TWO EXISTING GATES/BARRIERS WITH 2.4M HIGH SECURITY GATES. INSTALLATION OF ADDITIONAL GATES ADJACENT TO THE GARAGE AND ADDITIONAL 2.4M HIGH WELD MESH SECURITY FENCING AT THE REAR OF THE TENNIS COURTS AND TO PART OF THE BOUNDARY. PENWORTHAM GIRLS HIGH SCHOOL, COP LANE, PENWORTHAM, PRESTON

Lancashire County Council

This Map is reproduced from Ordnance Survey material with the permission of Ordnance Survey on behalf of the controller of Her Majesty's Stationery Office (C) Crown Copyright. Unauthorised reproduction infringes Crown Copyright and may lead to Prosecution or civil proceedings.
Lancashire County Council Licence No. 100023320

1:2,500