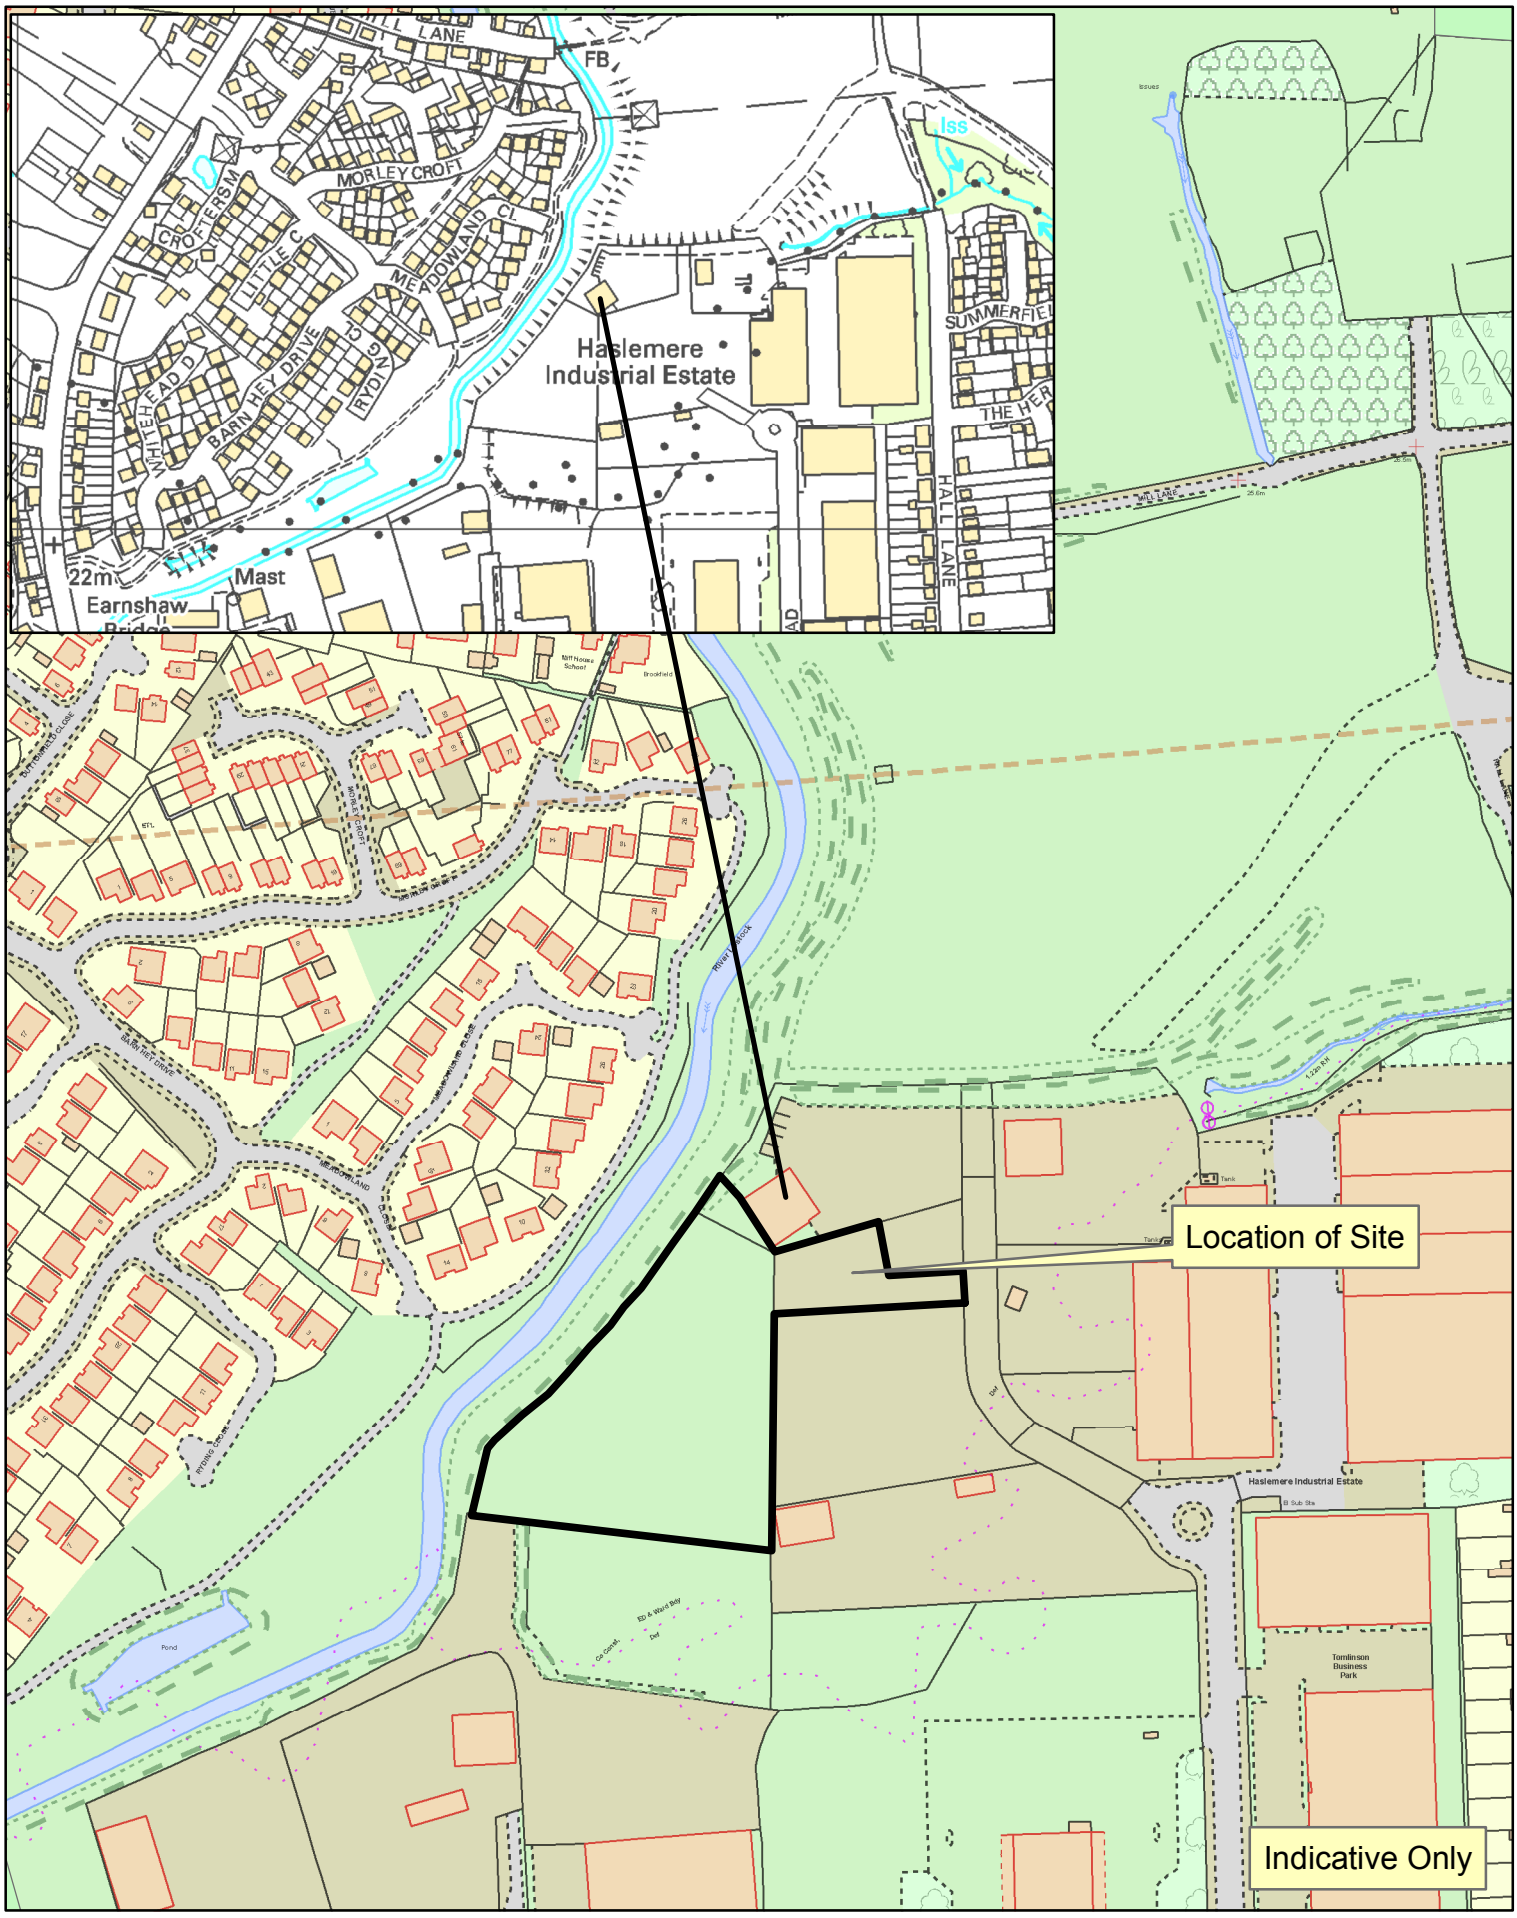

APPLICATION LCC/2015/0009 CHANGE OF USE TO INERT WASTE TRANSFER AND STORAGE, CONSTRUCTION OF CONCRETE TRACK AND LOOP FOR VEHICLES AND PLANT MANOEUVERING, SITE OFFICE CABIN, WELFARE CABIN AND WEIGHBRIDGE. LAND WEST OF TOMLINSON ROAD, TOMLINSON ROAD INDUSTRIAL ESTATE, LEYLAND.

Lancashire County Council

This Map is reproduced from Ordnance Survey material with the permission of Ordnance Survey on behalf of the controller of Her Majesty's Stationery Office (C) Crown Copyright. Unauthorised reproduction infringes Crown Copyright and may lead to Prosecution or civil proceedings.
Lancashire County Council Licence No. 100023320

1:2,500