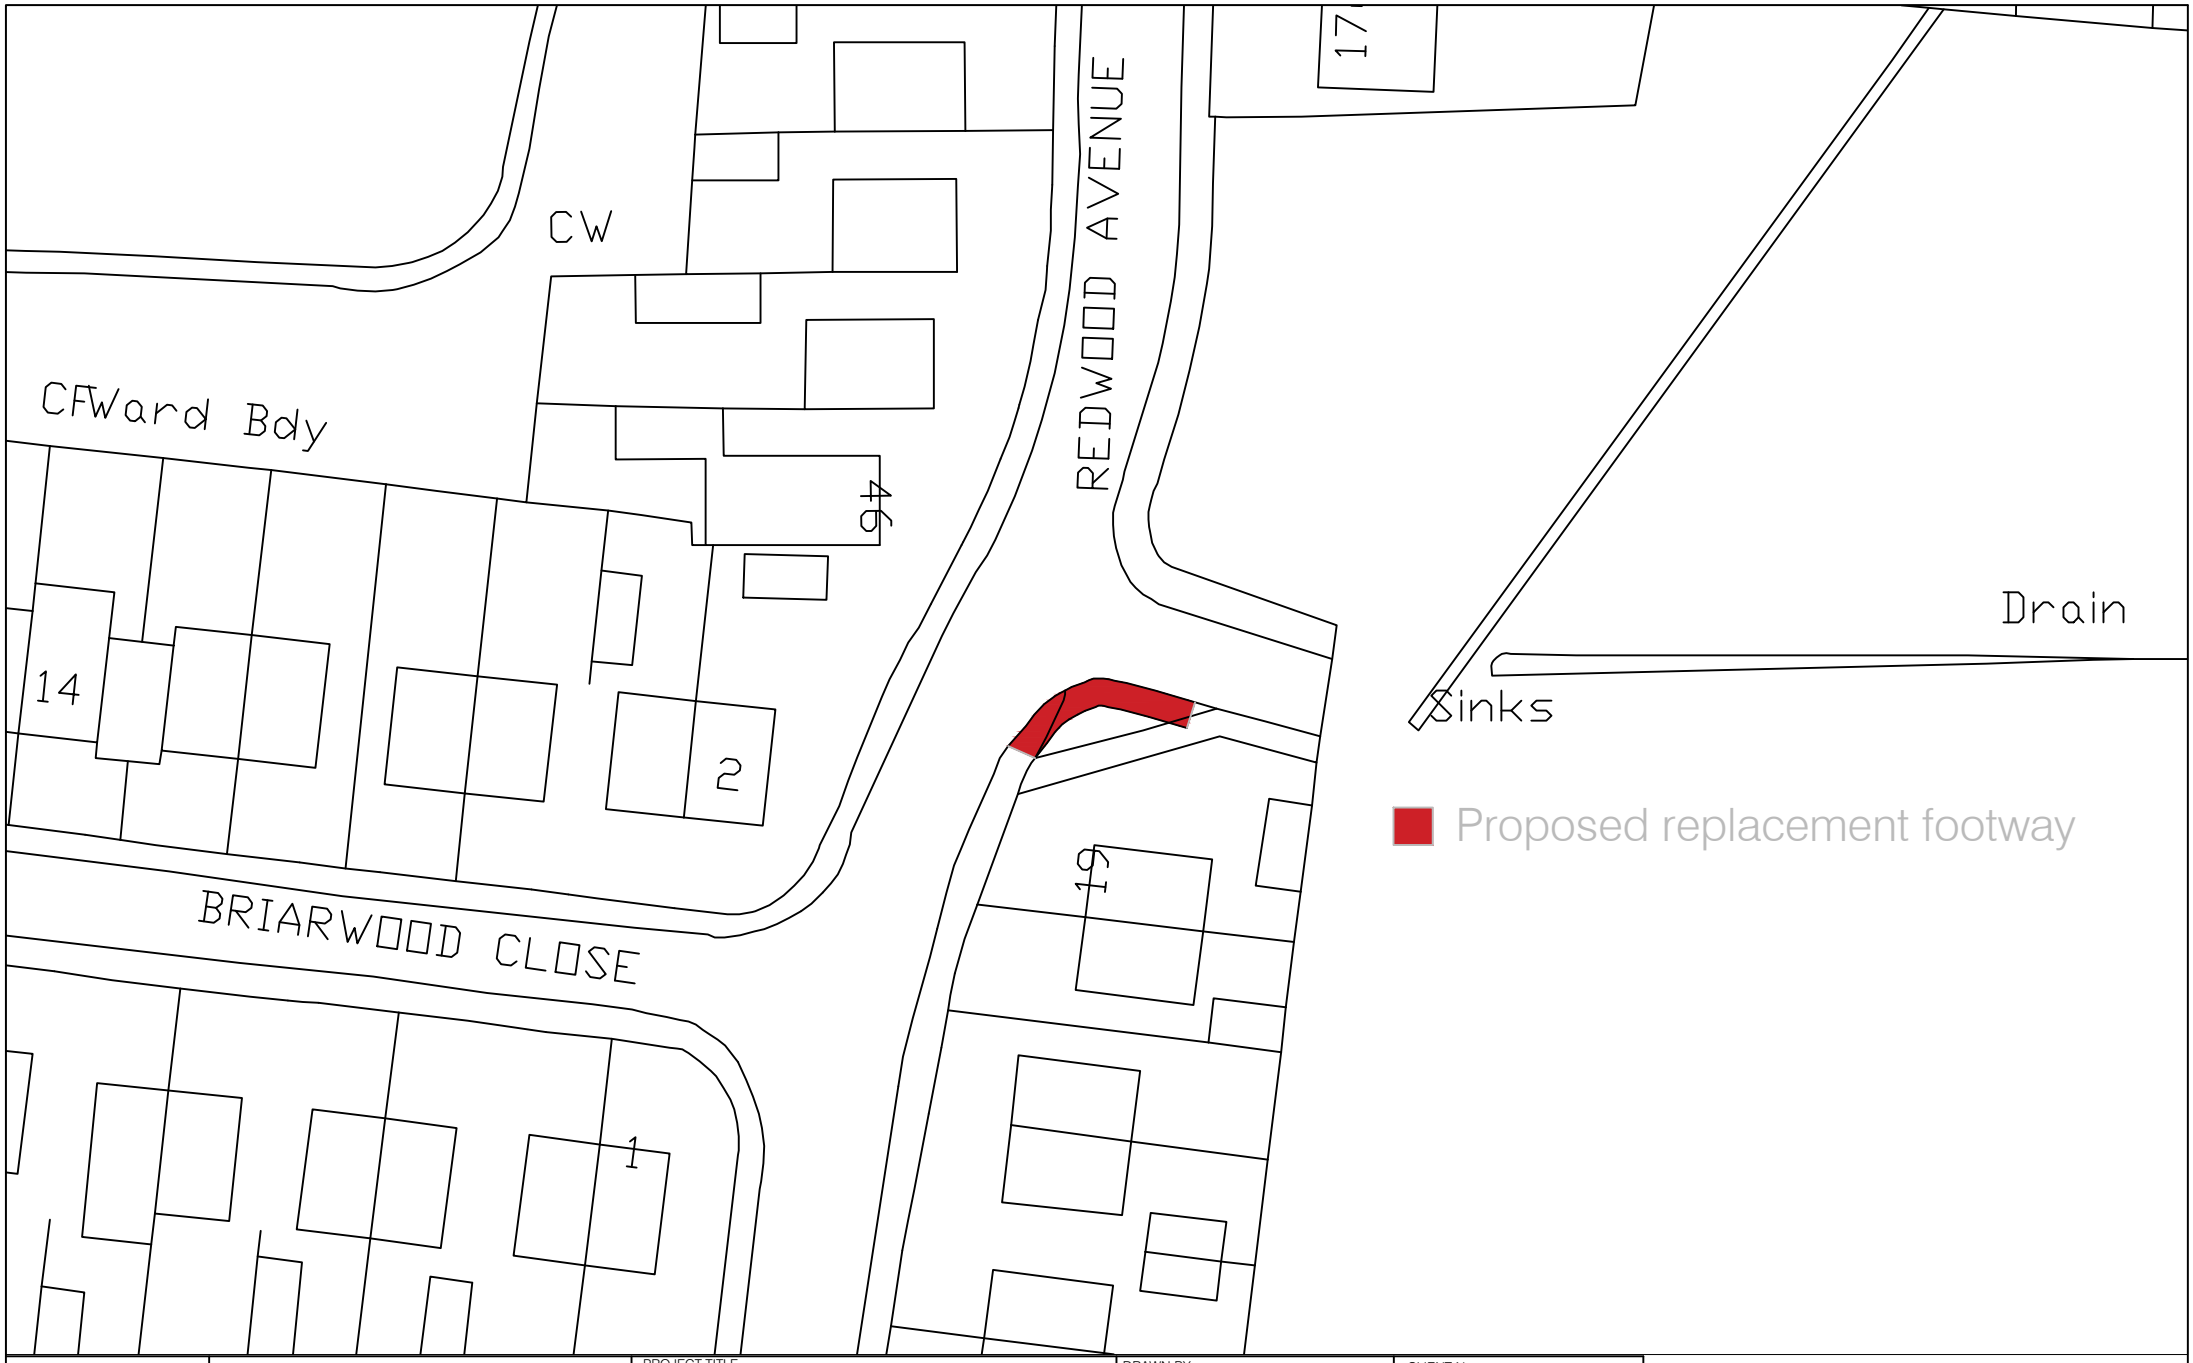


Lancashire County Council

Lancashire Highway Service

PROJECT TITLE: Redwood Avenue footway

DRAWING TITLE: Proposed footway

DRAWN BY: C West	CLIENT No.: Client No.
CHECKED BY: R Wilson	SCHEME NO.: Scheme No.
DATE: February 2017	DRAWING No.: 1
SCALE @ A4: 1:500	SHEET No.: 1

REVISIONS

NO.	Date	Amendment Details	Drawn by:	Checked by: