"Based on Ordnance Survey mapping with the permission of the Controller of Her Majesty's Stationery Office. © Crown copyright. Unauthorised reproduction infringes Crown copyright and may lead to prosecution or civil proceedings.

Lancashire County Council Licence No. LA100023320

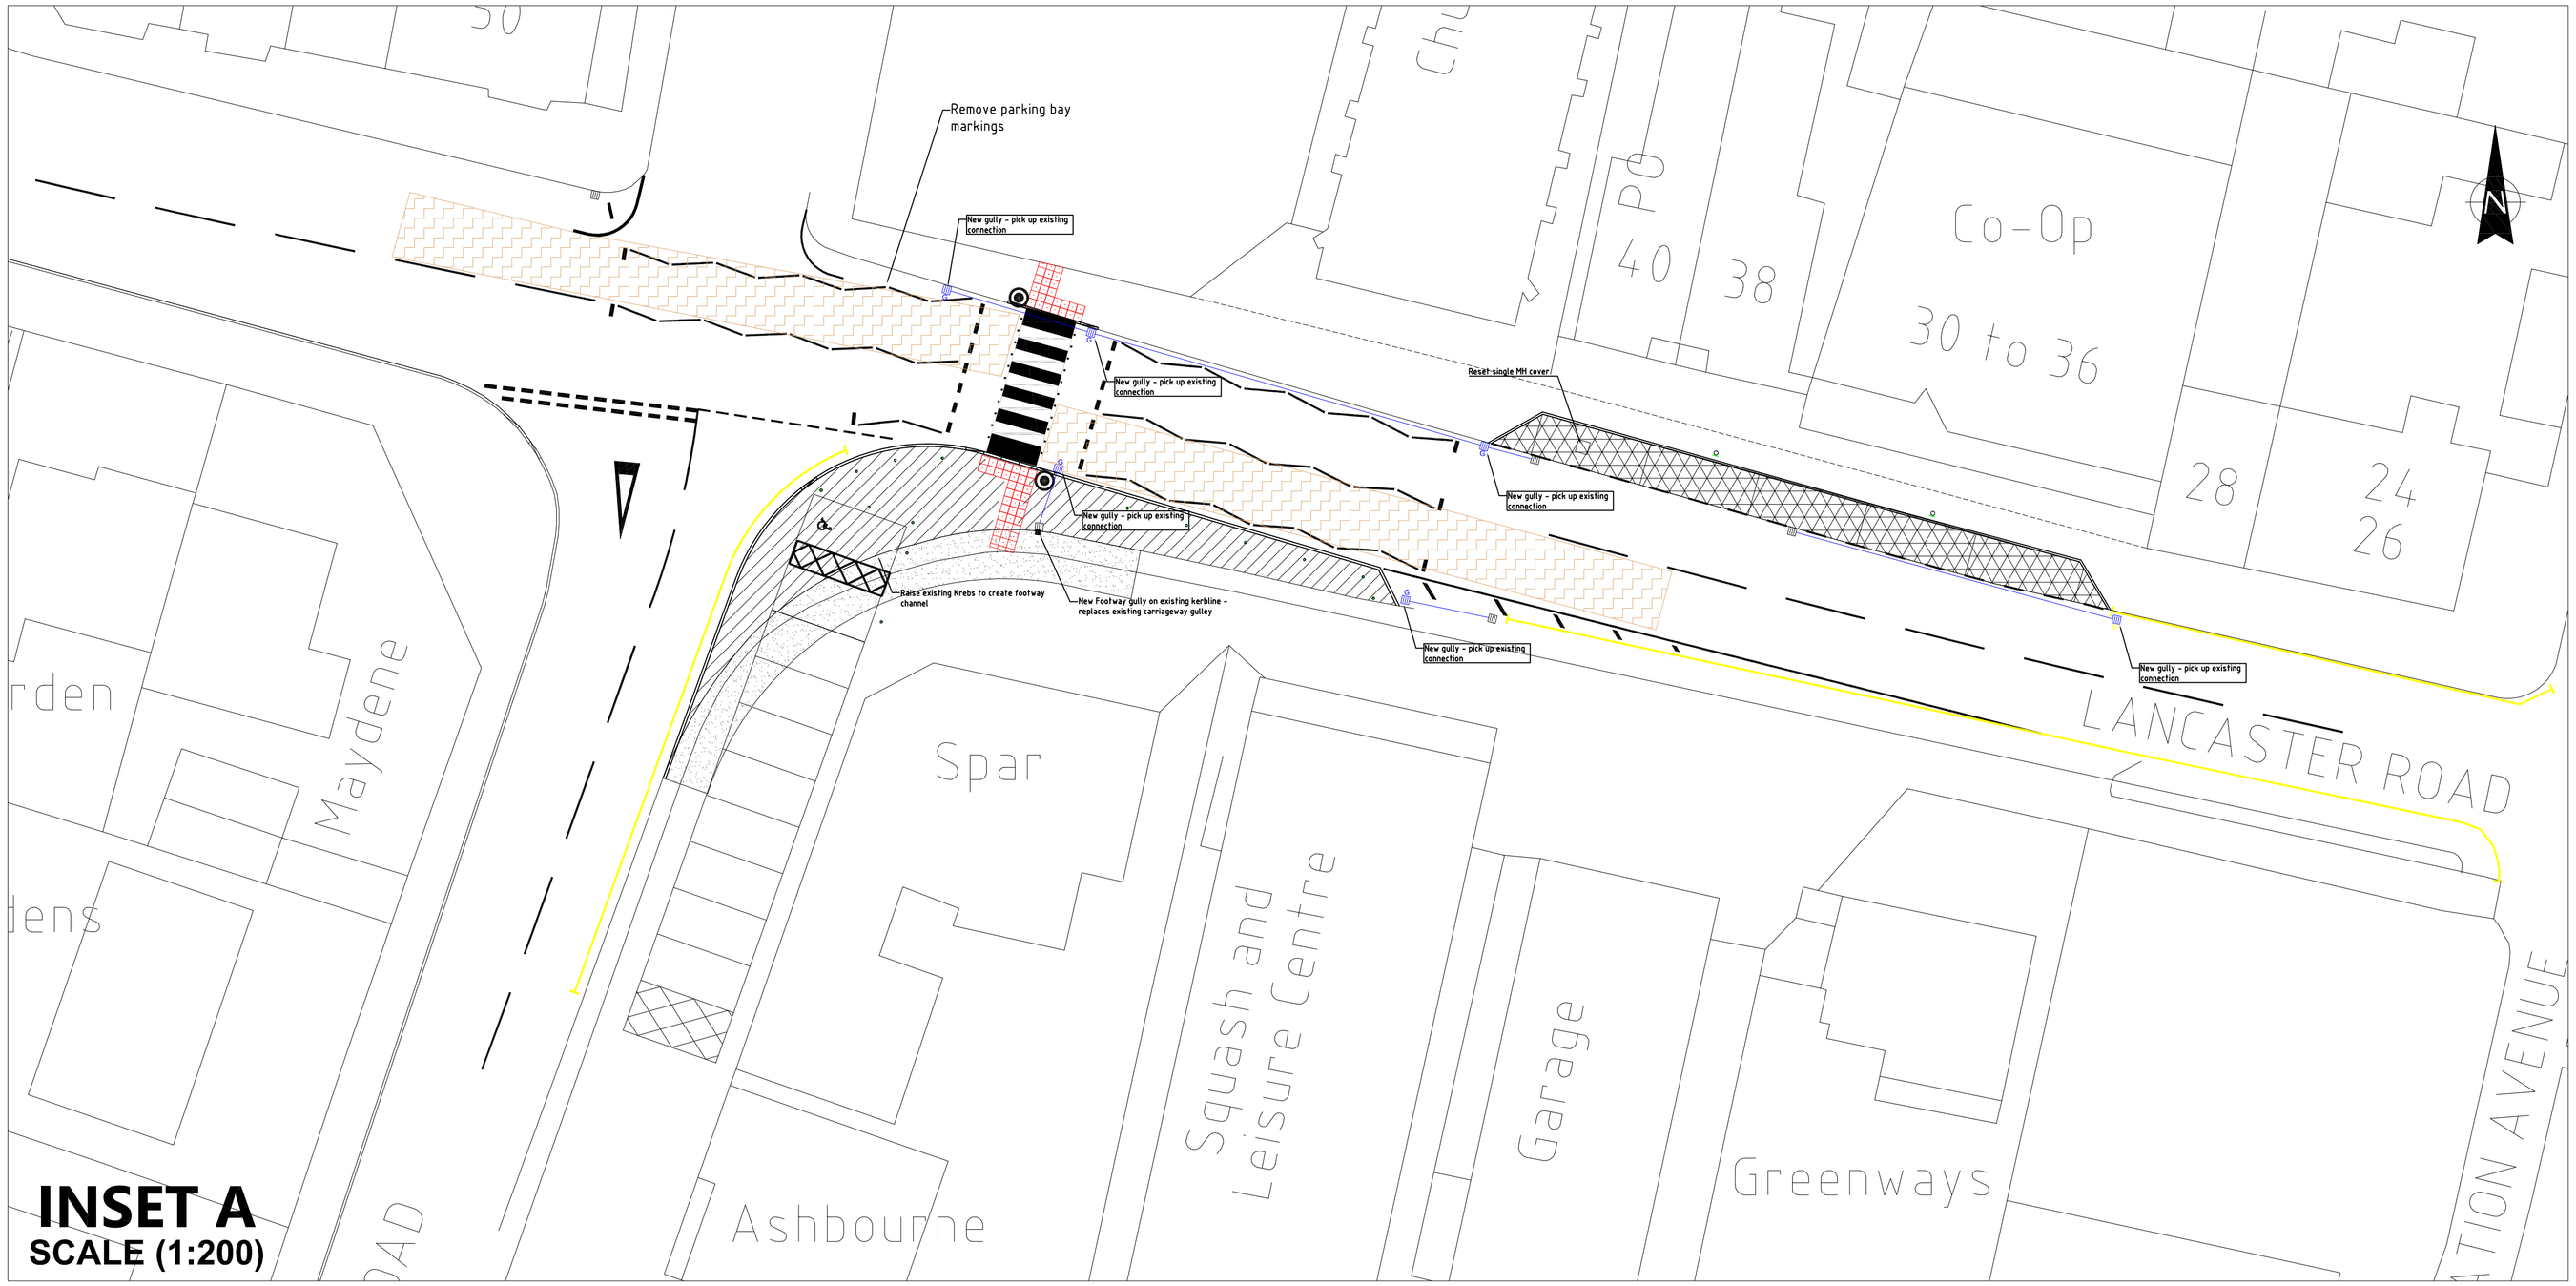


**INSET A**
**SCALE (1:200)**

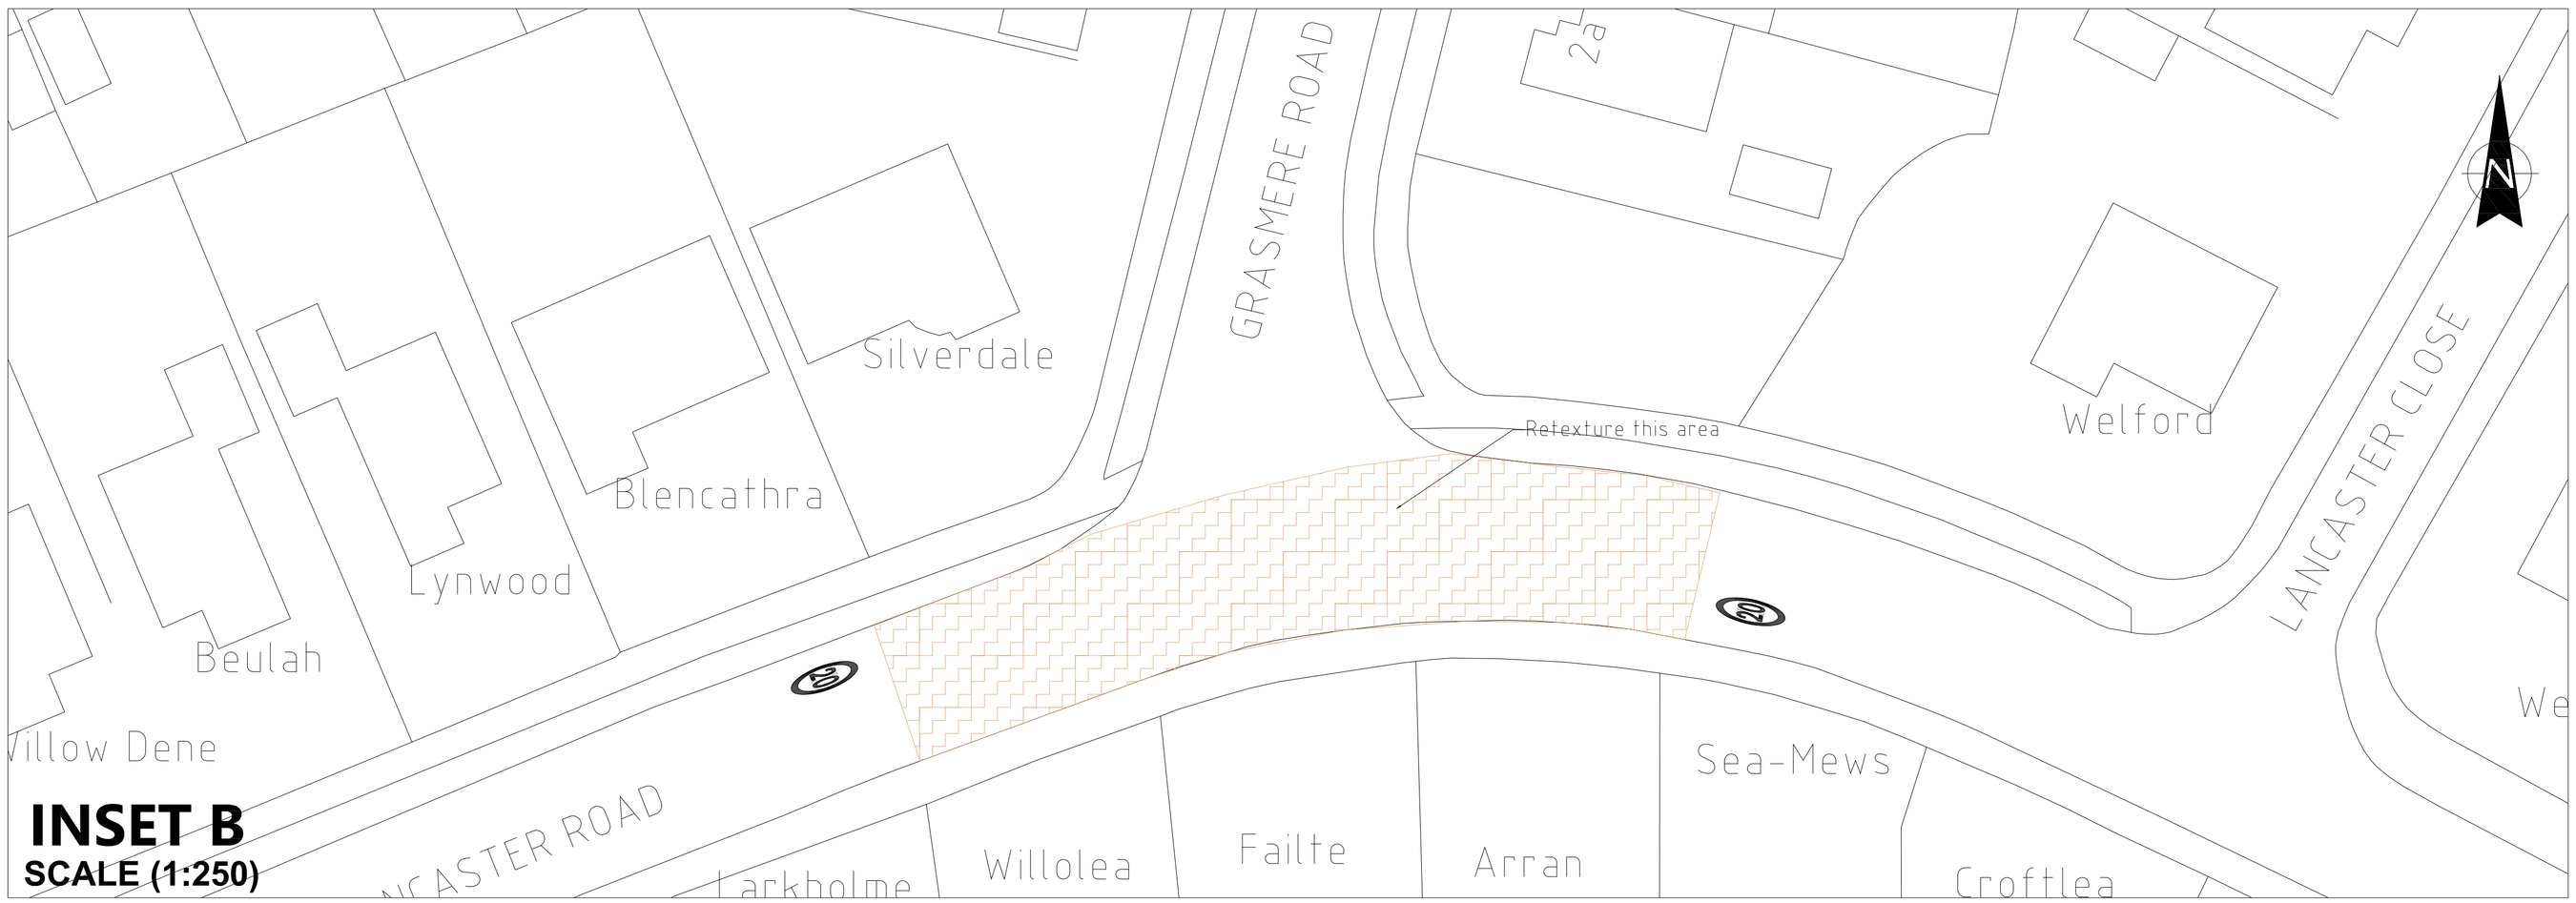


**INSET B**
**SCALE (1:250)**

NOTES:

1. SETTING OUT TO BE AGREED ON SITE.

KEY:

30mm SMA 10 SURF 100/150pen
65mm AC20 HDM DENSE BINDR COURSE
75mm AC20 HDM DENSE BASE COURSE
300mm INSITU CONCRETE GRADE ST2
75mm TYPE 1 GRANULAR MATERIAL SUB-BASE

20mm AC 6 DENSE SURF 100/150pen
60mm AC 20 DENSE BIN 100/150pen
AC 20 DENSE BIN/REG 100/150 pen

20mm AC 6 DENSE SURF 100/150pen
REGULATING BINDER COURSE.

HIGH FRICTION SURFACE TYPE 1
CLAUSE 924

K1
KERB LINE AND TYPE (100mm KERB FACE UNLESS STATED OTHERWISE

K1 255x125mm 12.5 SPLAY
K2 150x125mm BN (KERB FACE FLUSH)
K3 255/150x125mm BN DROPPER

Tactile 400x400 paving sets to be RED in color

G
NEW GULLIES AND CONNECTION

| No. | DATE | AMENDMENT DETAILS | CHECKED BY | DRAWN BY |
|---|---|---|---|---|

REVISIONS

Lancashire County Council

Design and Construction

0 5 10 20 30 40 50 60 70 80 90 100
SCALE BAR (PLOTTED mm)

| | |
|---|---|
| PROJECT TITLE | B5270 LANCASTER ROAD, KNOTT END |
| DRAWING TITLE | PROPOSED PEDESTRAIN CROSSING CONSTRUCTION PLAN |
| DRAWN BY: K.Holliday | CHECKED BY: N.I.Longworth |
| APPROVED BY: N.I.Longworth | DATE: 10-07-2018 |
| PROJECT No.: CHM1BR412 | DRAWING No.: CHM1BR412/700/001 |
| SCALE @ A1: SCALE AS SHOWN | SHEET No.: 1 of 1. REVISION: A |
| CLIENT No. | ISSUE PURPOSE: ISSUE PURPOSE |

V:\LHS\LNMED\ED\LSS\CHM1BR412 LSS13 B5270 KNOTT END WYRE\DRAWINGS\601_WORKING\KNOTT END REV D SA AMENDS.DWG