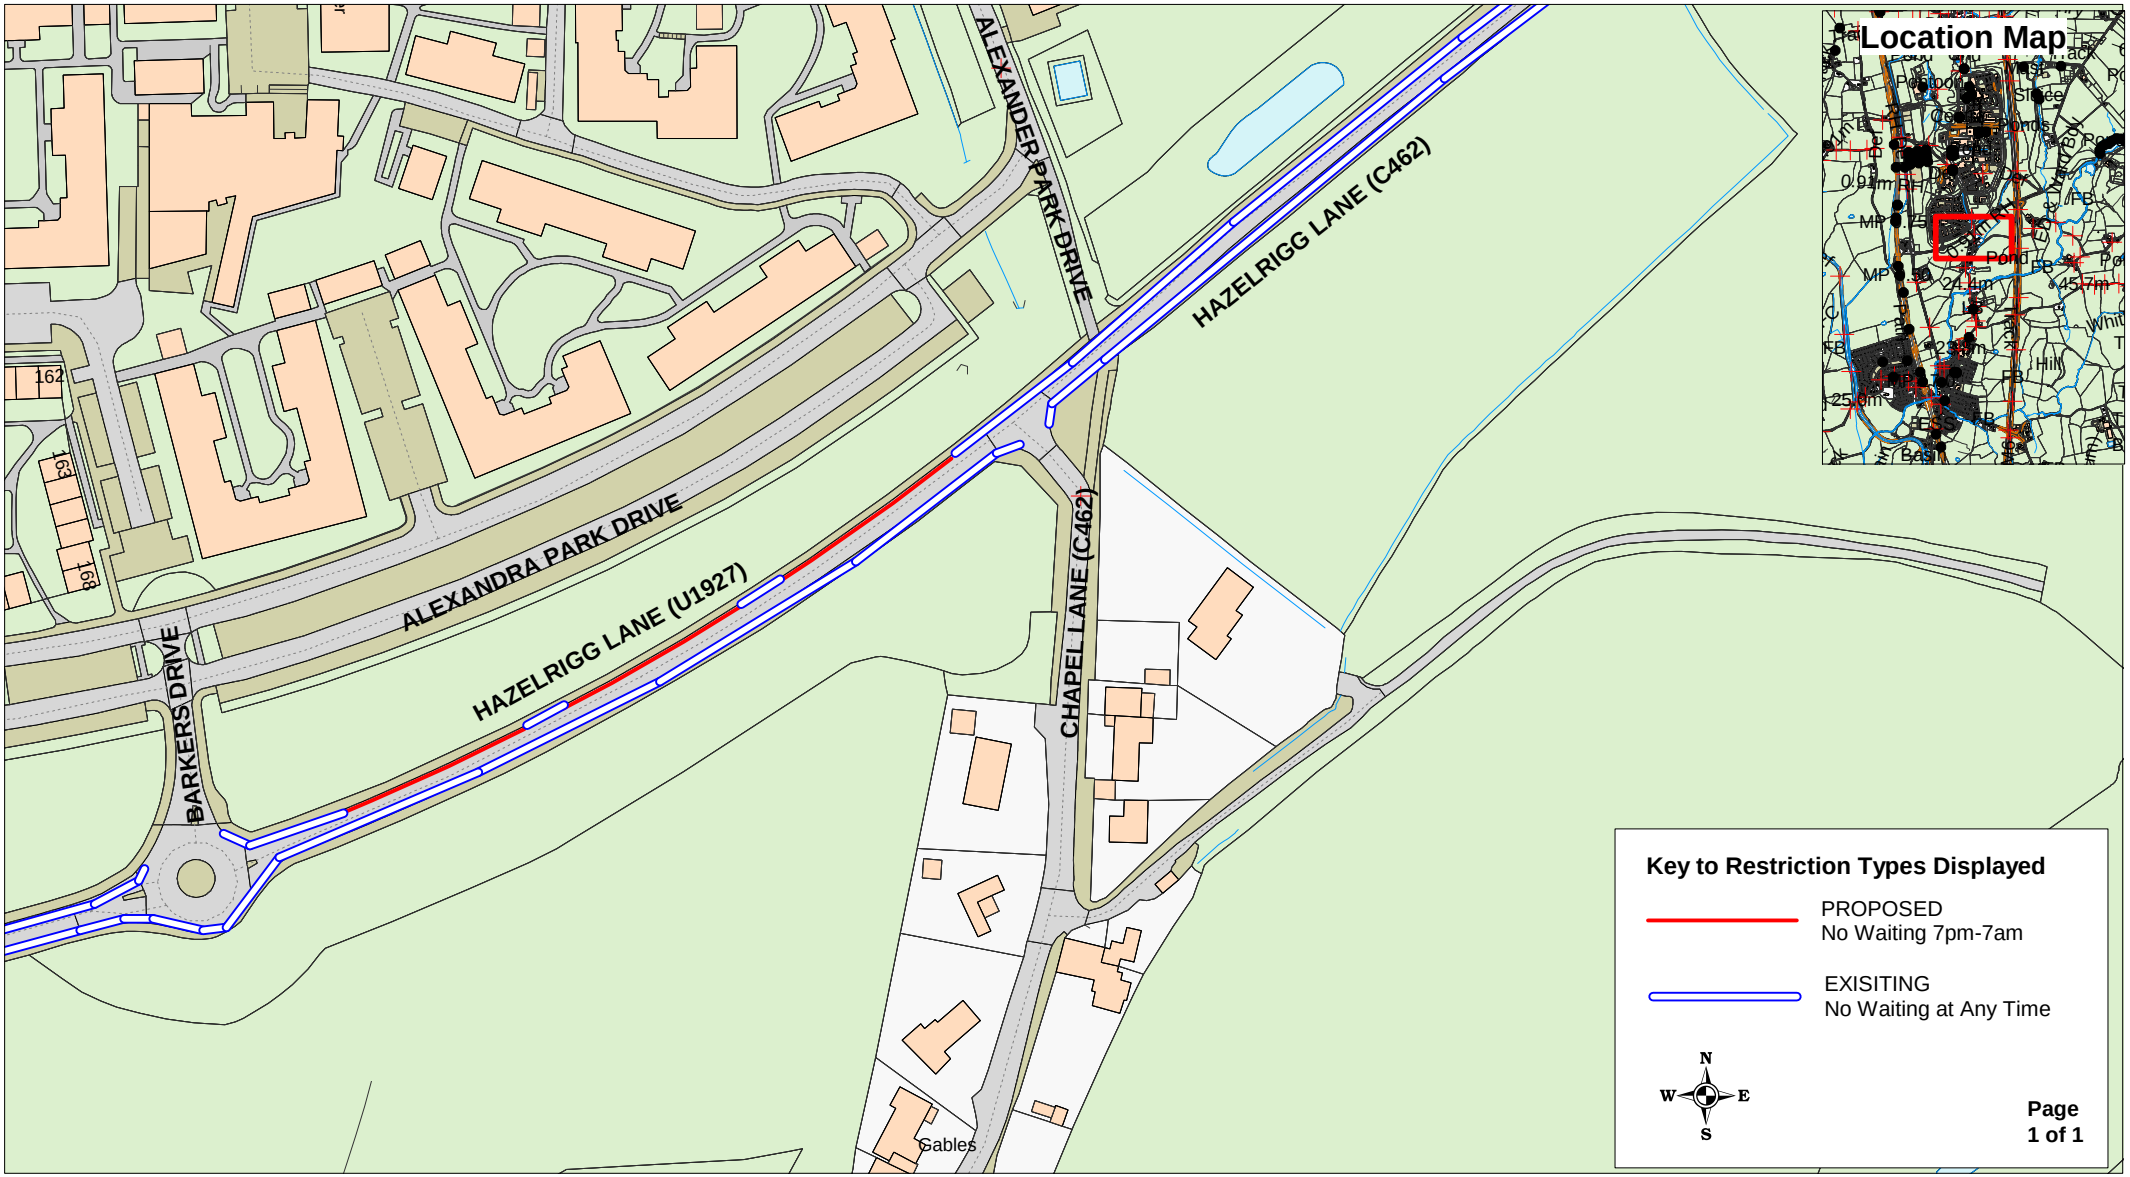

Lancashire County Council

Hazelrigg Lane (U1927), Ellel

Lancaster University Phase 1

+ Crown copyright. All rights reserved
Lancashire County Council
Licence No. 2003

Phil Durnell
Director of Highways and Transportation
P.O. Box 100, County Hall,
PRESTON PR1 0LD

SCALE	**1 : 2000**
DATE	**26/11/2019**
DRAWING No.	**EM/11-19/LA2**
DRAWN BY	**TJP**
	Scale with care as distortion may occur

ParkMap Version 6.2