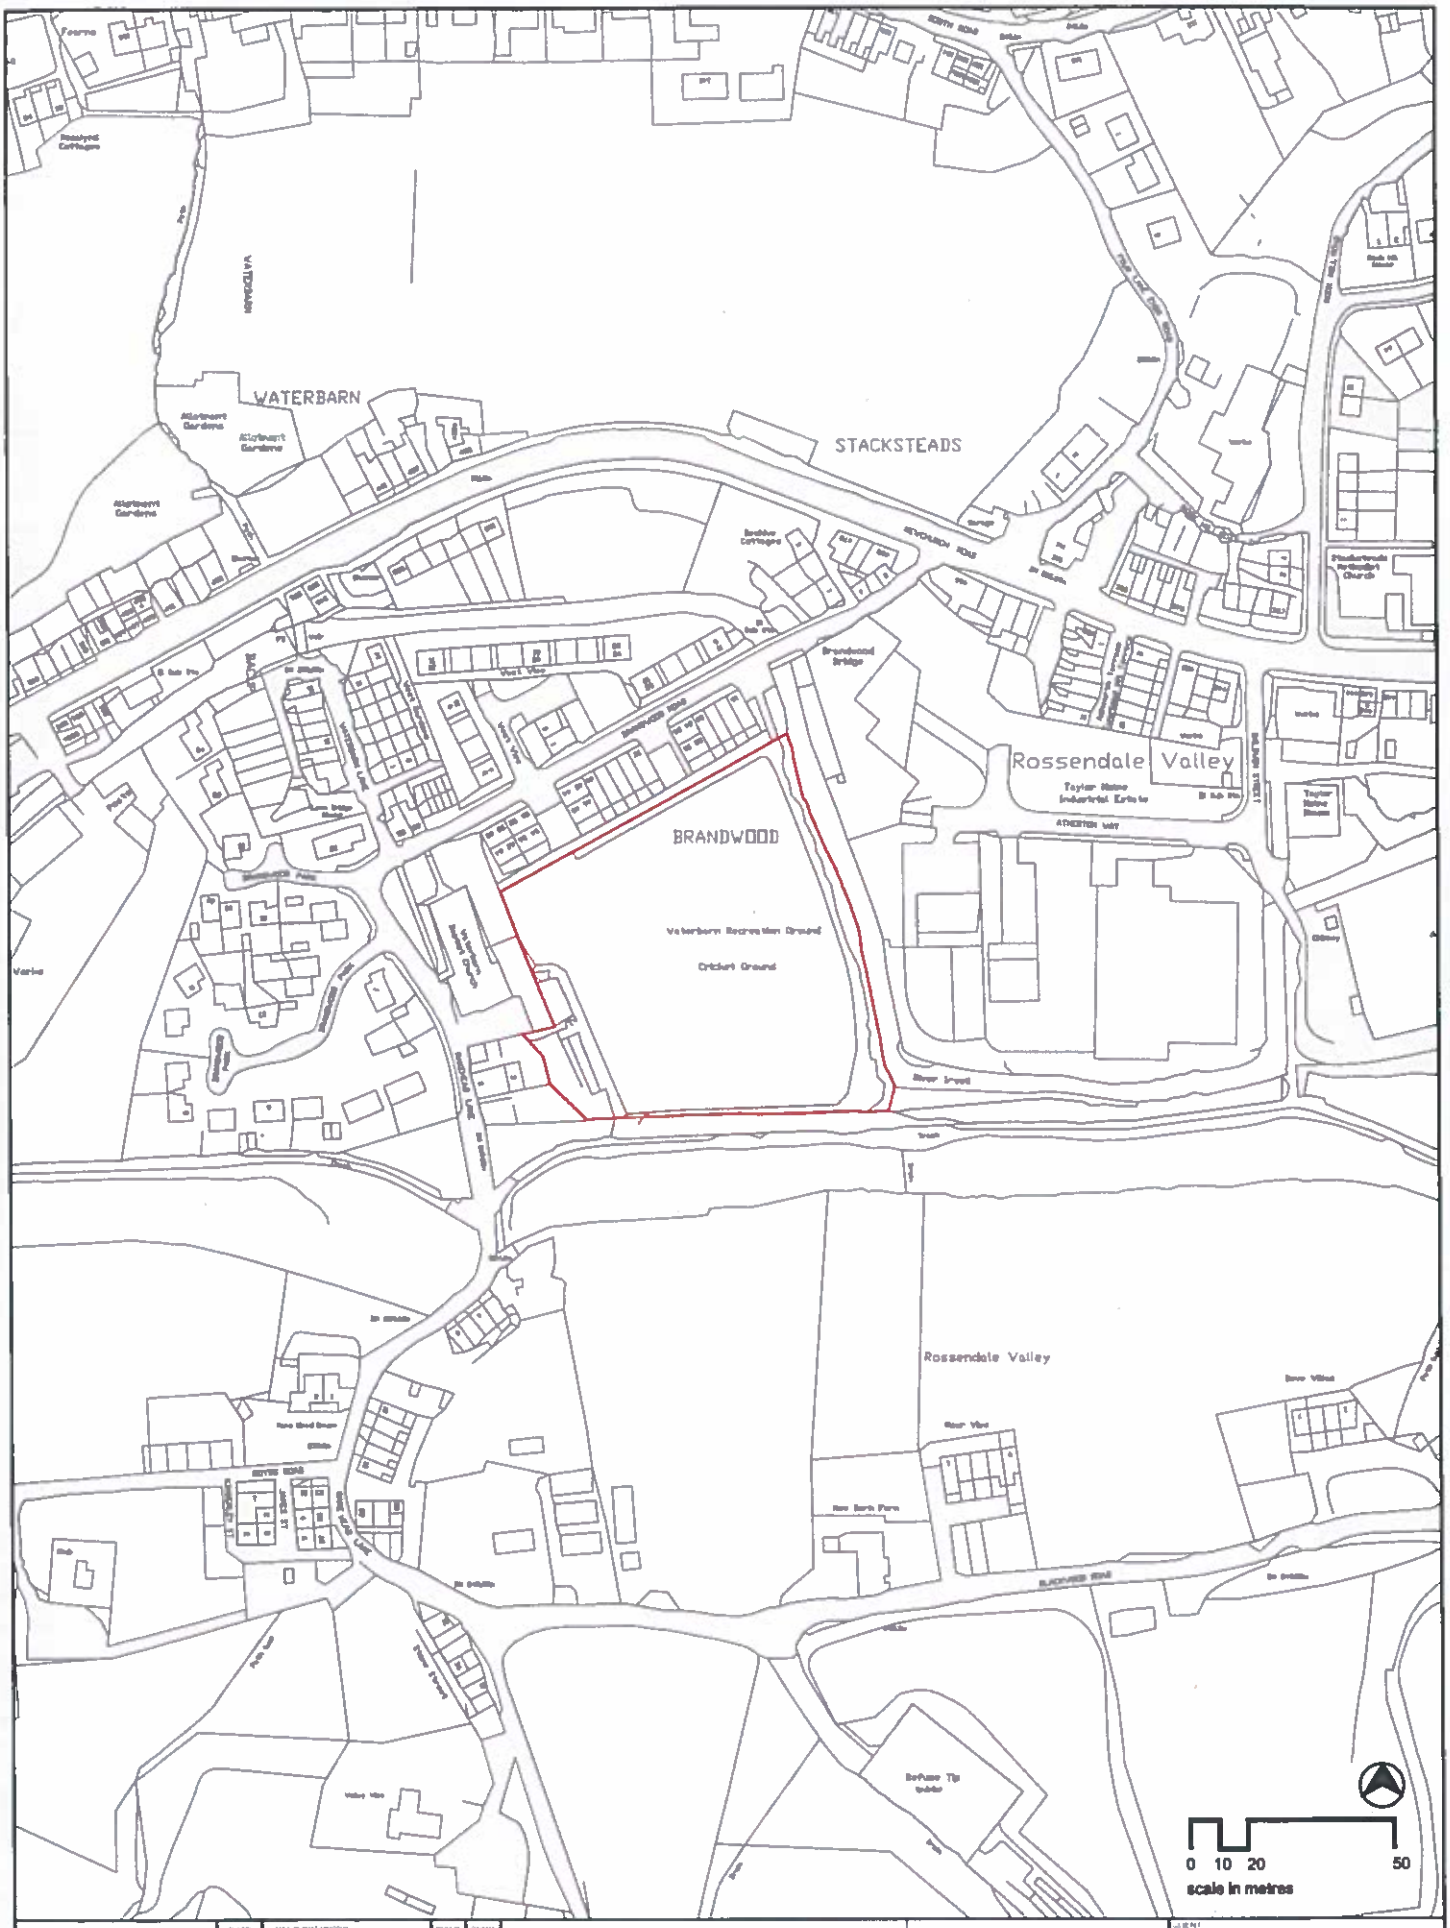

Notes
1) Figured dimensions to be taken. Do not scale dimensions. Contractors must verify all dimensions on site before preparing shop drawings or commencing any work.
2) Copyright©. This drawing must not be reproduced without the permission of Proffitts CIC
3) Reproduced from 1996 Ordnance Survey mapping with permission of the controller of HMSO.

DATE	REVISION NOTES	ISSUE	CHKD

DESIGN | PLANNING | TENDER | CONSTRUCT

Proffitts

CLIENT	Waterbarn Residents
PROJECT	Waterbarn Village Green
TITLE	Site Boundary
SCALE	1:2,500@A4
DATE	04.11.14
DRAWING NO.	L02
DRAWN BY	RG
CHECKED BY	MP
PROJECT CODE	000
ISSUE	