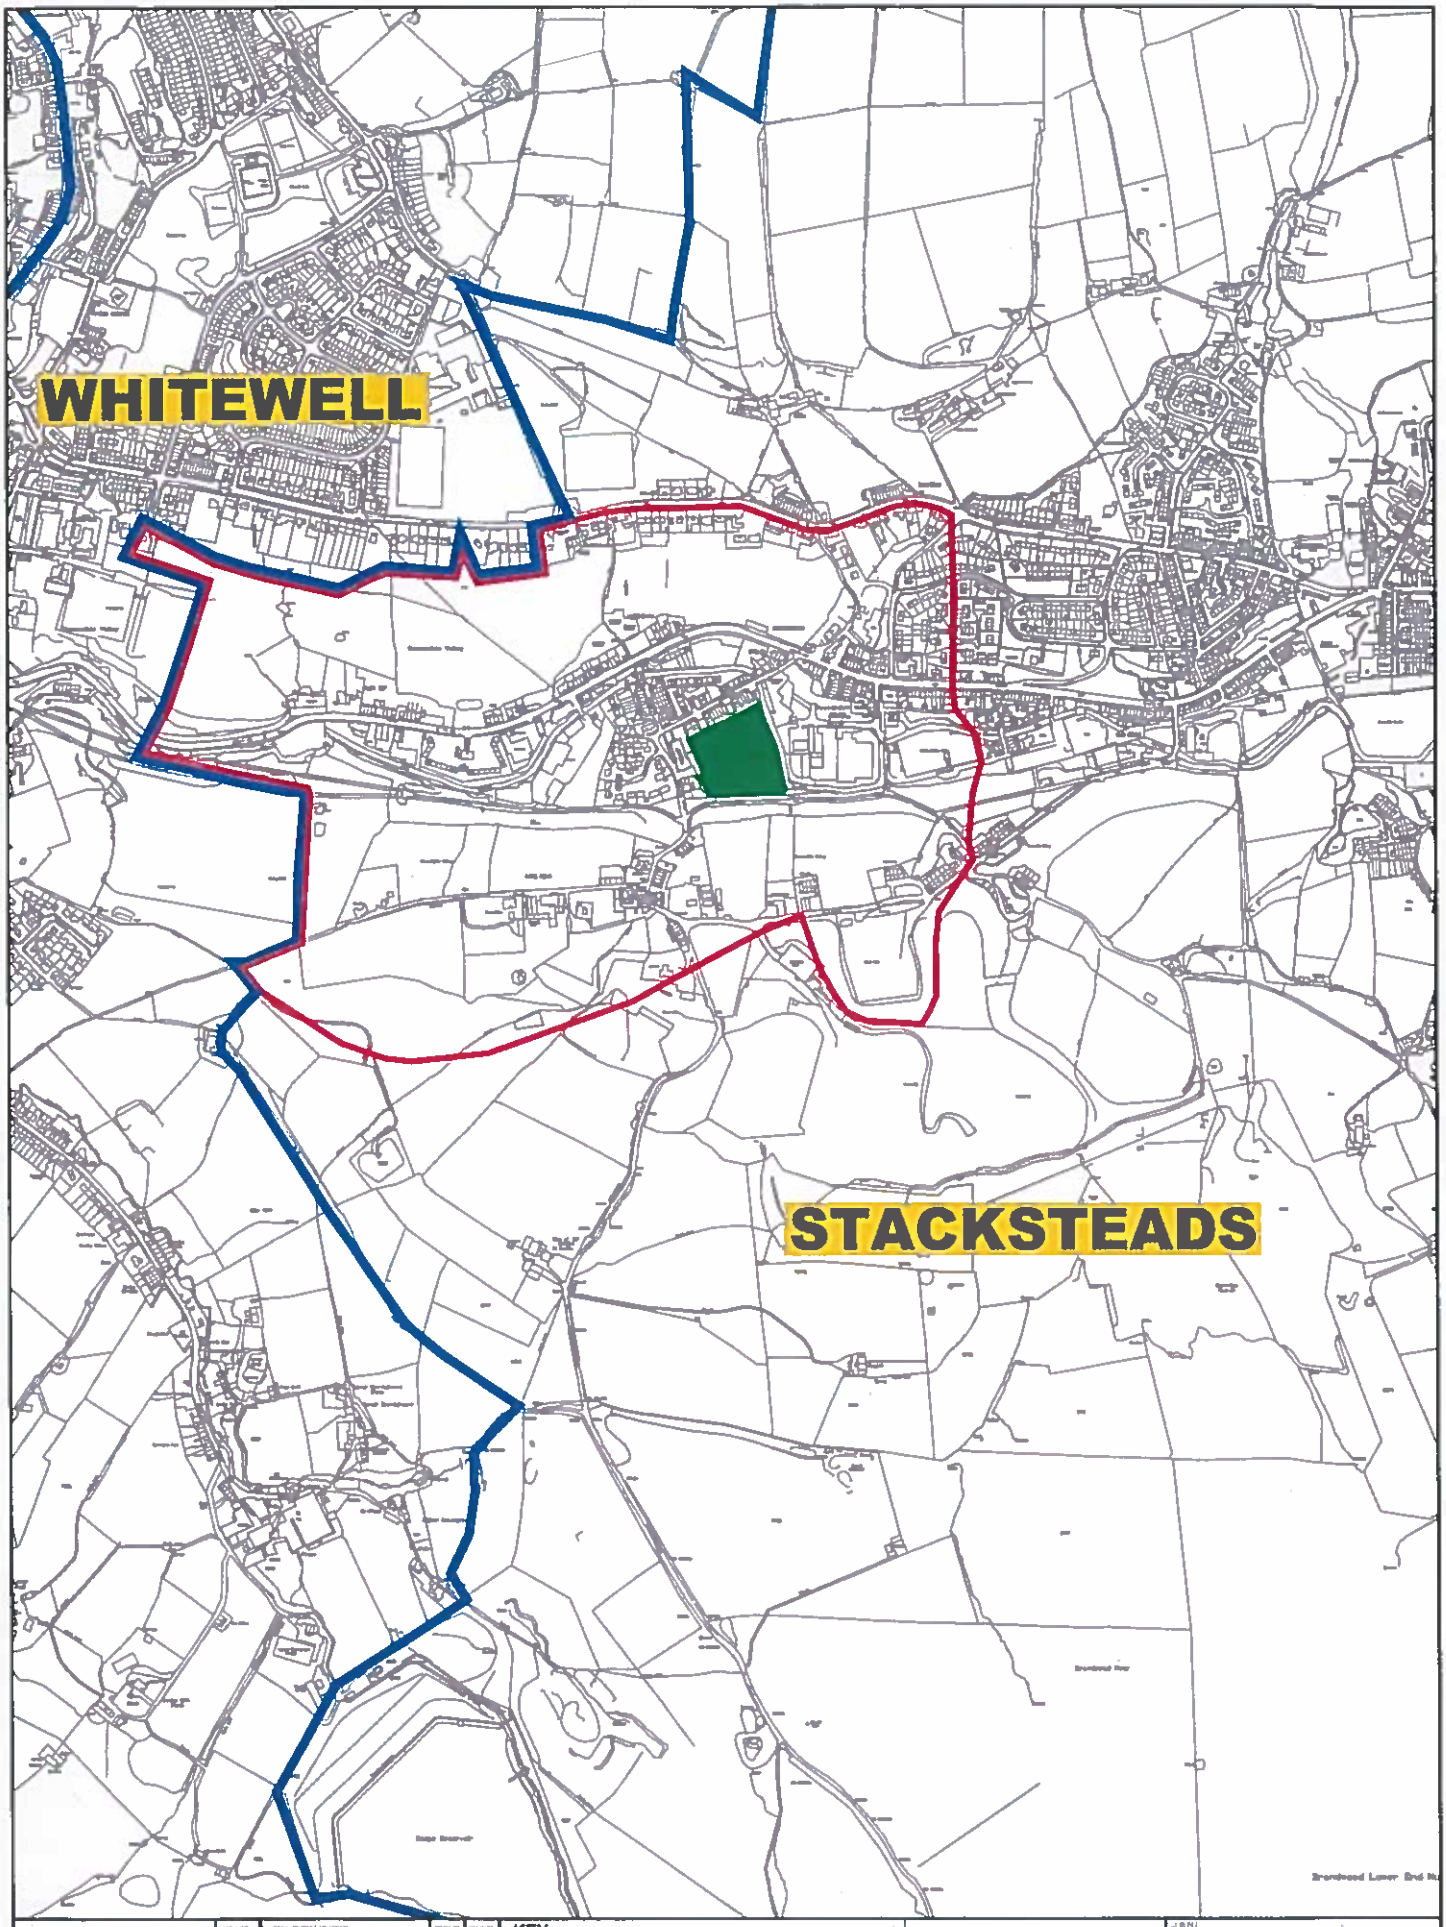

Notes:
1) Figured dimensions to be taken. Do not scale dimensions. Contractors must verify all dimensions on site before preparing shop drawings or commencing any work.
2) Copyright©. This drawing must not be reproduced without the permission of Proffitts CEC.
3) Reproduced from 1999 Ordnance Survey mapping with permission of the controller of HMSO.

DATE	REVISION NOTES	ISSUE	CHKD

DESIGN | PLANNING | TECH | CONSULT

KEY

- ward boundary
- neighbourhood boundary
- proposed green

Proffitts

Proffitts - Surveyors in Consultancy
65 Devonshire
Haslingden
Rossendale
Lancashire
BB4 5DN
Tel: 01706 223700
email: mmoore@proffitts.com
www.proffitts.com

JOB NO	Waterbarn Residents
PROJECT	Waterbarn Village Green
TITLE	Neighbourhood Boundary
SCALE	1:10,000@A4
DATE	04.11.14
DRAWING NO	L01
DRAWN BY	RG
CHECKED BY	MP
REVISION	000