Appendix A5

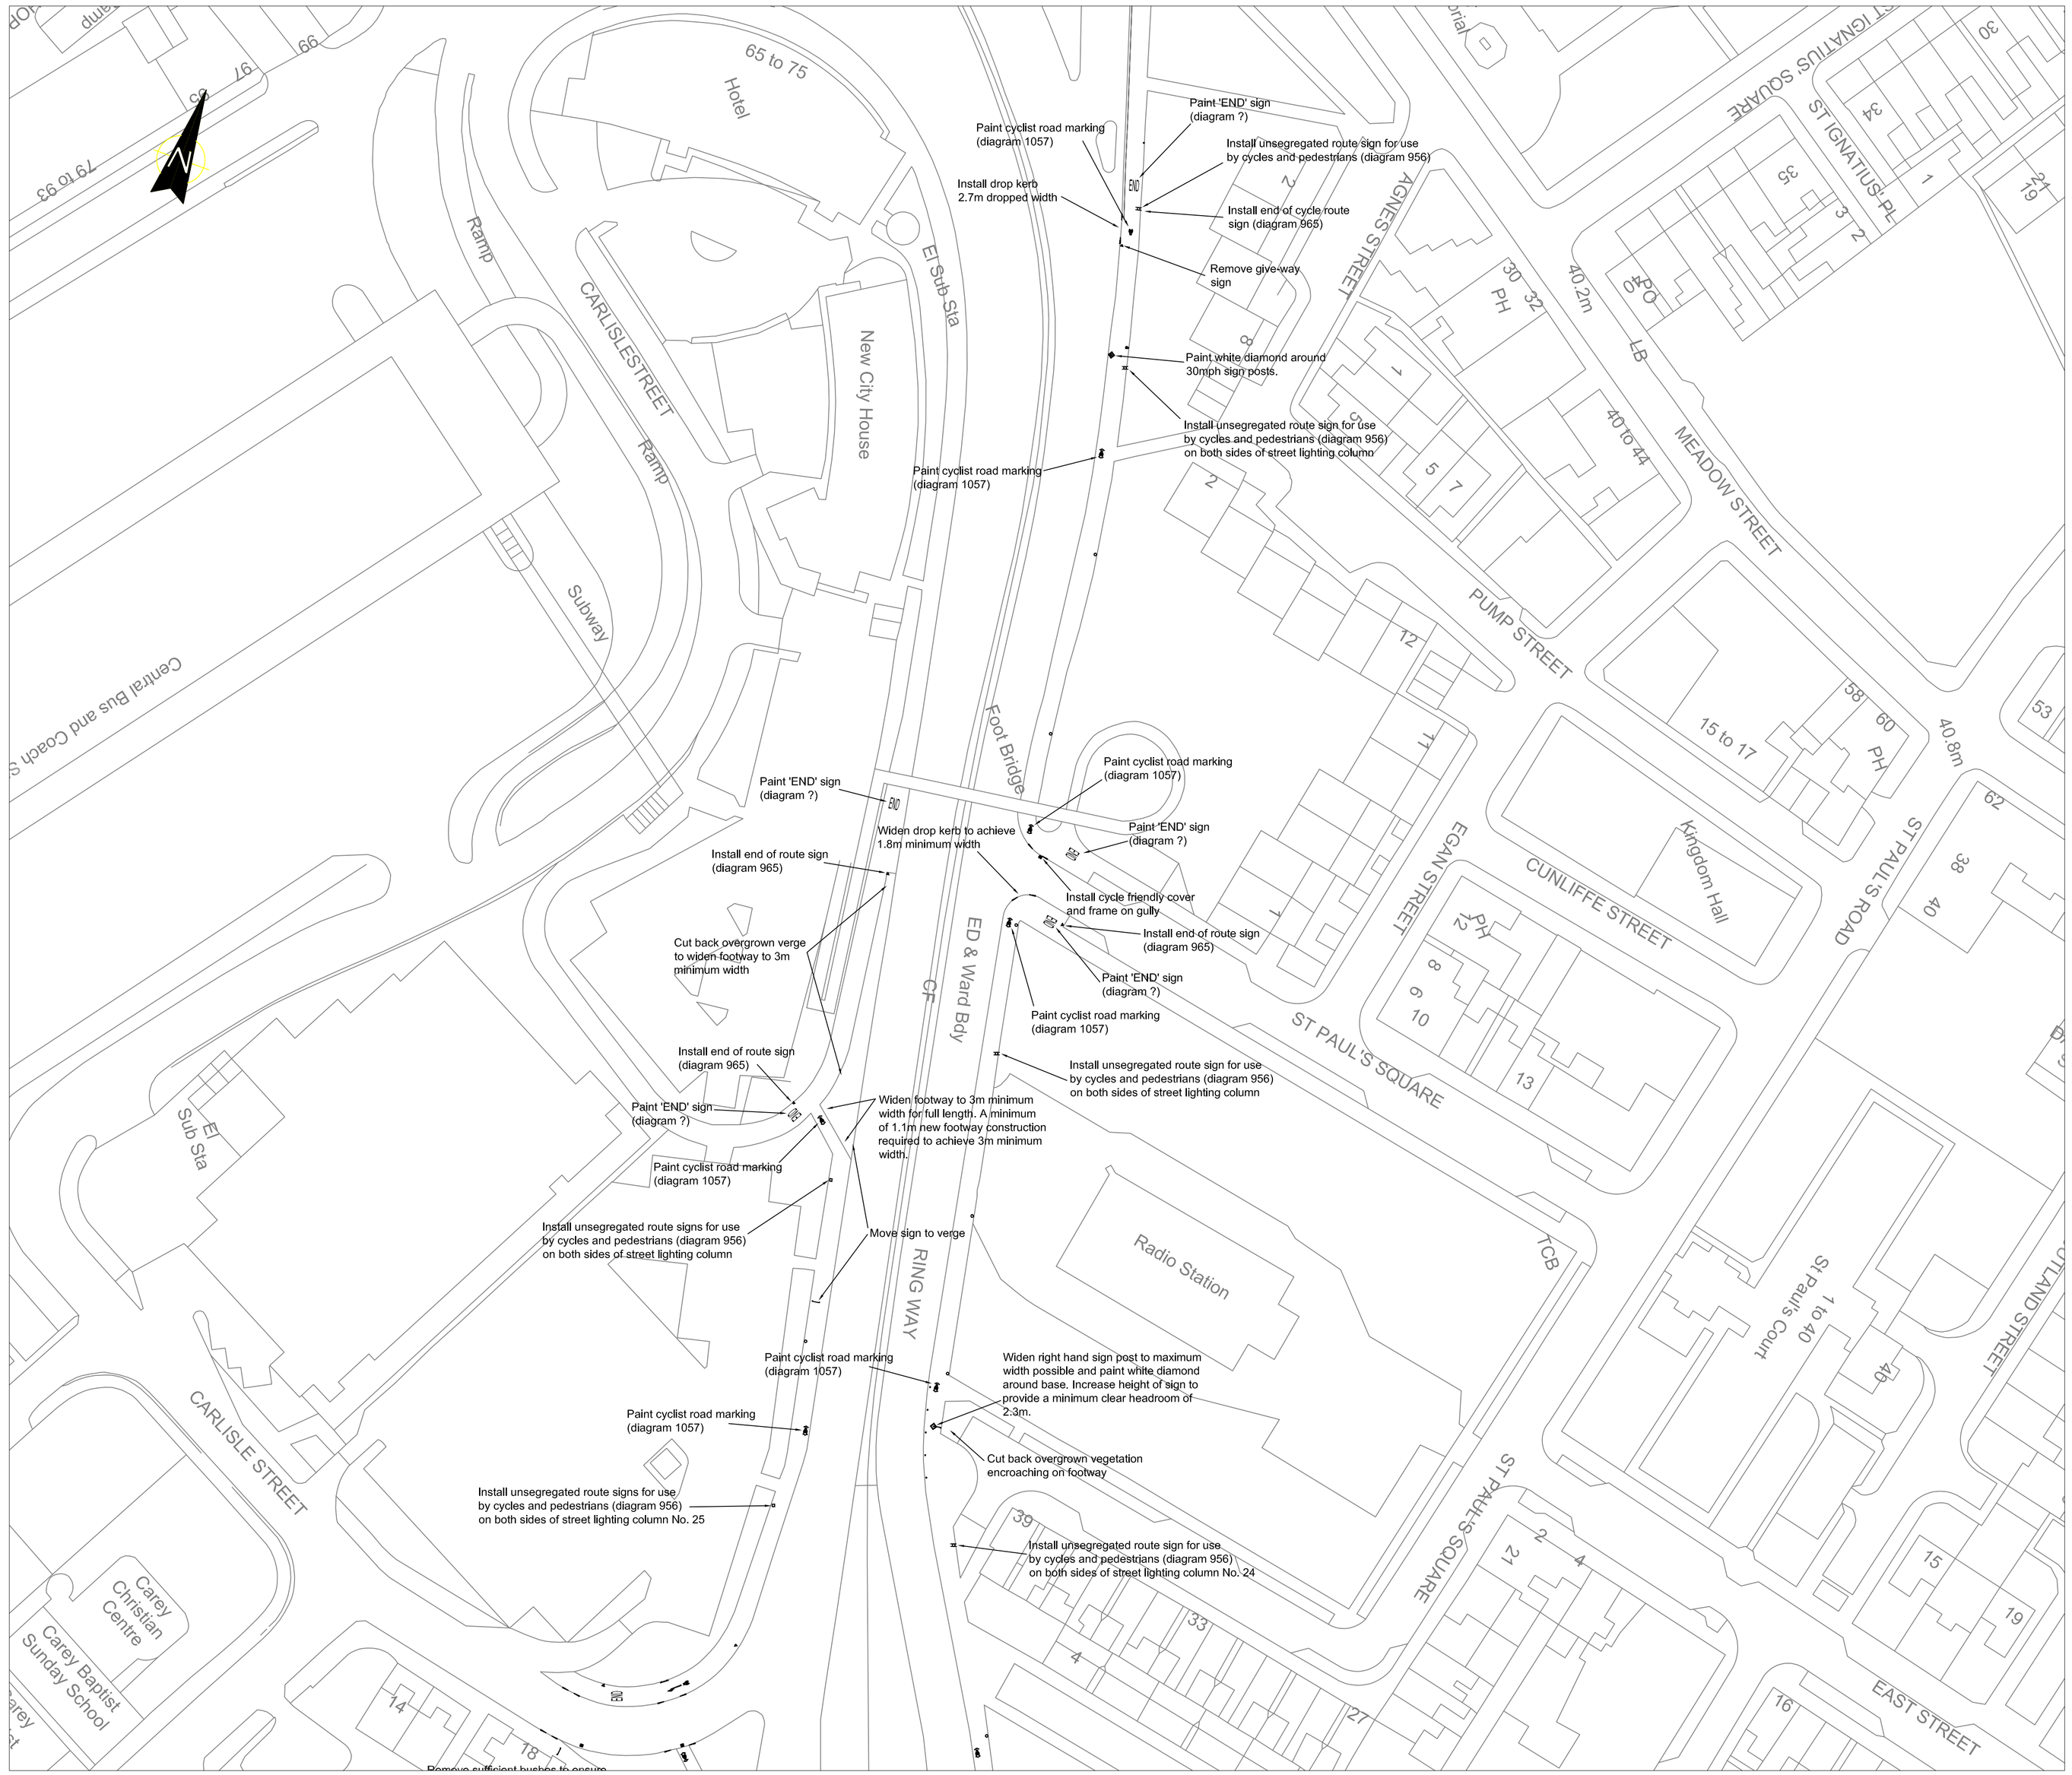

General Arrangement
Scale 1:500

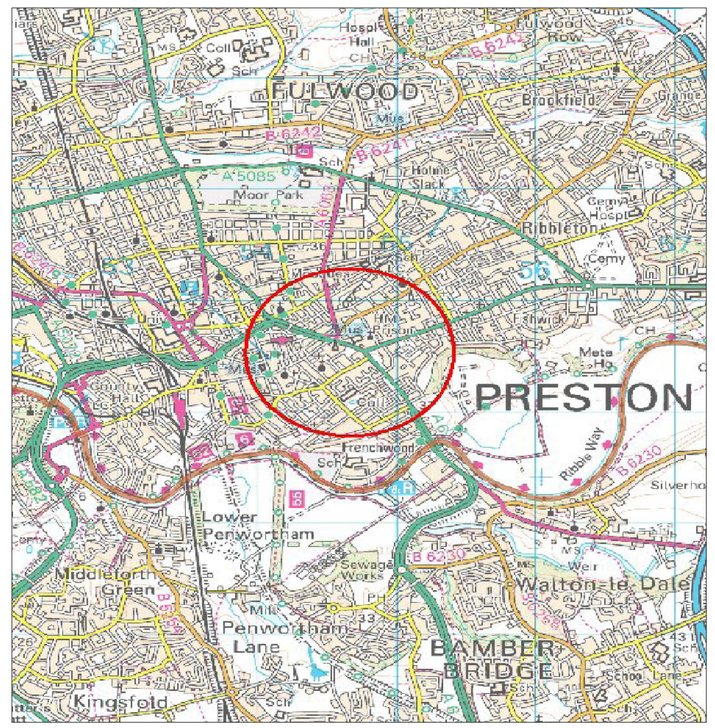

Location Plan
Not to Scale

Notes

1. All dimensions in millimetres unless otherwise stated.
2. Ensure all drop kerbs along cycle route are aligned correctly either side of crossings and extended where indicated. All drop kerb crossings along route to have at least the minimum widths required (2.4m controlled signal crossing / 1.2m standard crossing).
3. Certain street furniture and obstructions to pedestrians and cyclists to be made more visible using white diamond road markings where indicated with 100mm thick thermoplastic lining.
4. Fit cycle friendly covers and frames to all drainage gullies along cycle route.
5. All road markings to be a suitable size for the width of footway - approximately 705 high, 995 wide unless otherwise indicated.
6. Paint white directional arrows with cycleway road marking only where indicated.
7. Unsegregated route signs for use by pedestrians and cyclists to be 300 high.
8. Cyclists dismount signs to be installed at all controlled pedestrian crossings.
9. Cut back all sections of overgrown verge to regain original footway widths.
10. Construct new footway to widen existing where indicated to achieve 3m minimum width.
11. Text heights on new signing to be size 40 unless otherwise indicated.
12. The diagrams referred to on this drawing are taken from Chapters 3 and 5 of the Traffic Signs Manual.
13. All related documents stored in: V:\EPPS\ES\East\DS\bridges\London Road RW

Key

- Cycle Route (with arrows) Road Marking (diagram 1057)
- Cycle Route Road Marking (diagram 1057)
- Unsegregated Route Sign (diagram 956)
- Cycle Route Sign (diagram 955)
- White Diamond Road Marking
- Turn Right Road Marking (diagram 1059)
- Slow Road Marking (diagram 1058.1)
- End Road Marking (diagram TBC?)

No.	DATE	AMENDMENT DETAILS	CHECKED BY	DRAWN BY

REVISIONS

Lancashire County Council

Environment Directorate

Lancashire Highway Services

PROJECT TITLE	SHARED USE FOOTWAY SCHEME - PHASE 2 LONDON ROAD, PRESTON
DRAWING TITLE	GENERAL ARRANGEMENT PHASE 2 - NEW HALL LANE TO NORTH ROAD
DRAWN BY B. J . ROBERTSHAW	**PROJECT No.** CHCFE4271/GA/PH2
CHECKED BY D GRIFFITHS	**DRAWING No.** CHCFE4271/2
DATE 06/11/2014	
SCALE @ A1 AS SHOWN	**SHEET No.** 3 OF 3
CLIENT No. CLIENT No.	

COMPUTER FILE REF